



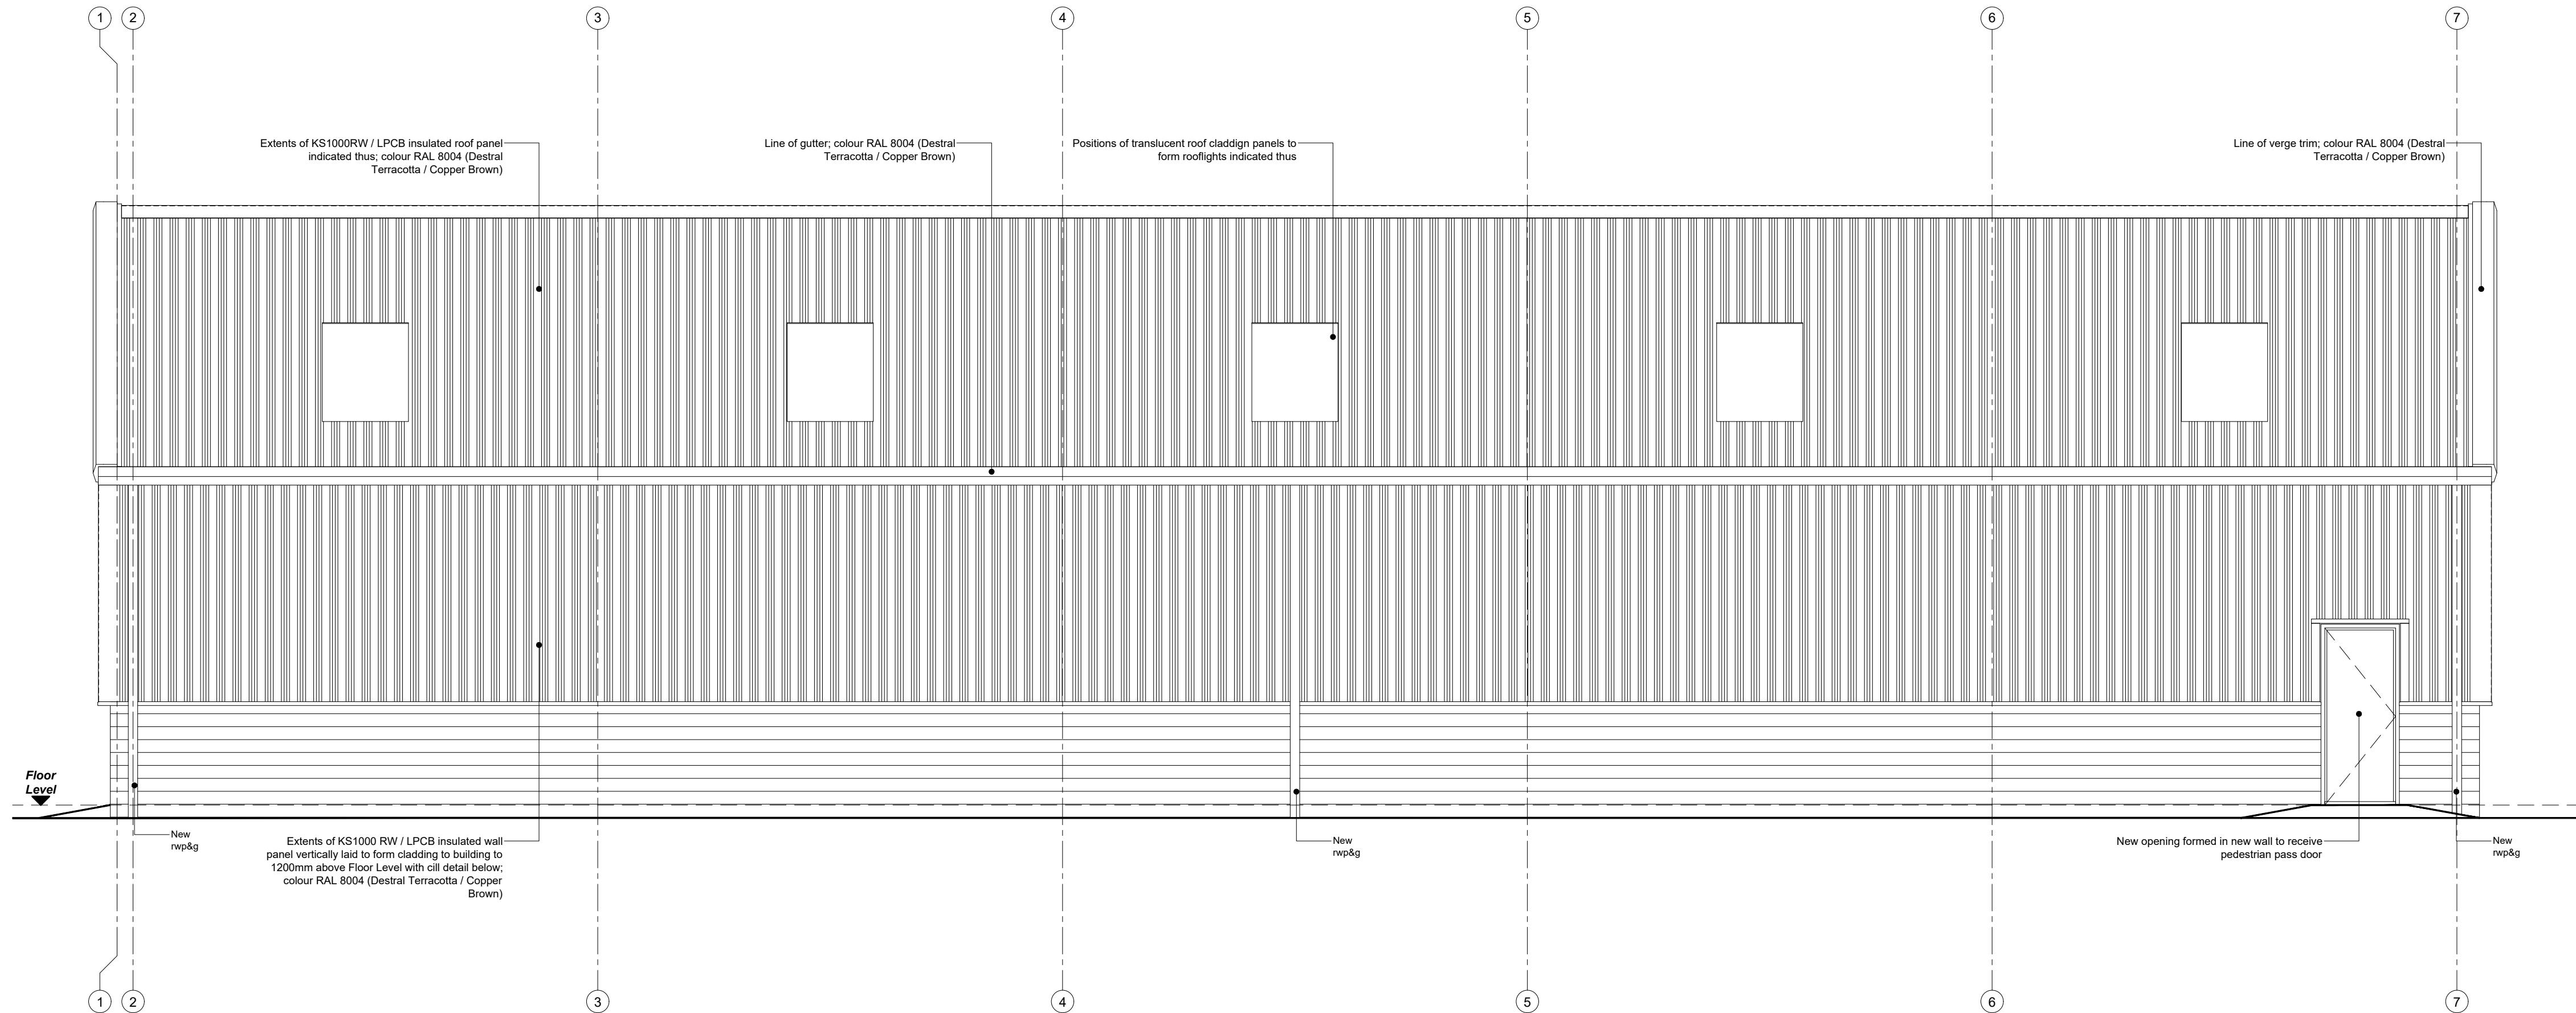

PROPOSED SIDE (SOUTH WESTERN) ELEVATION

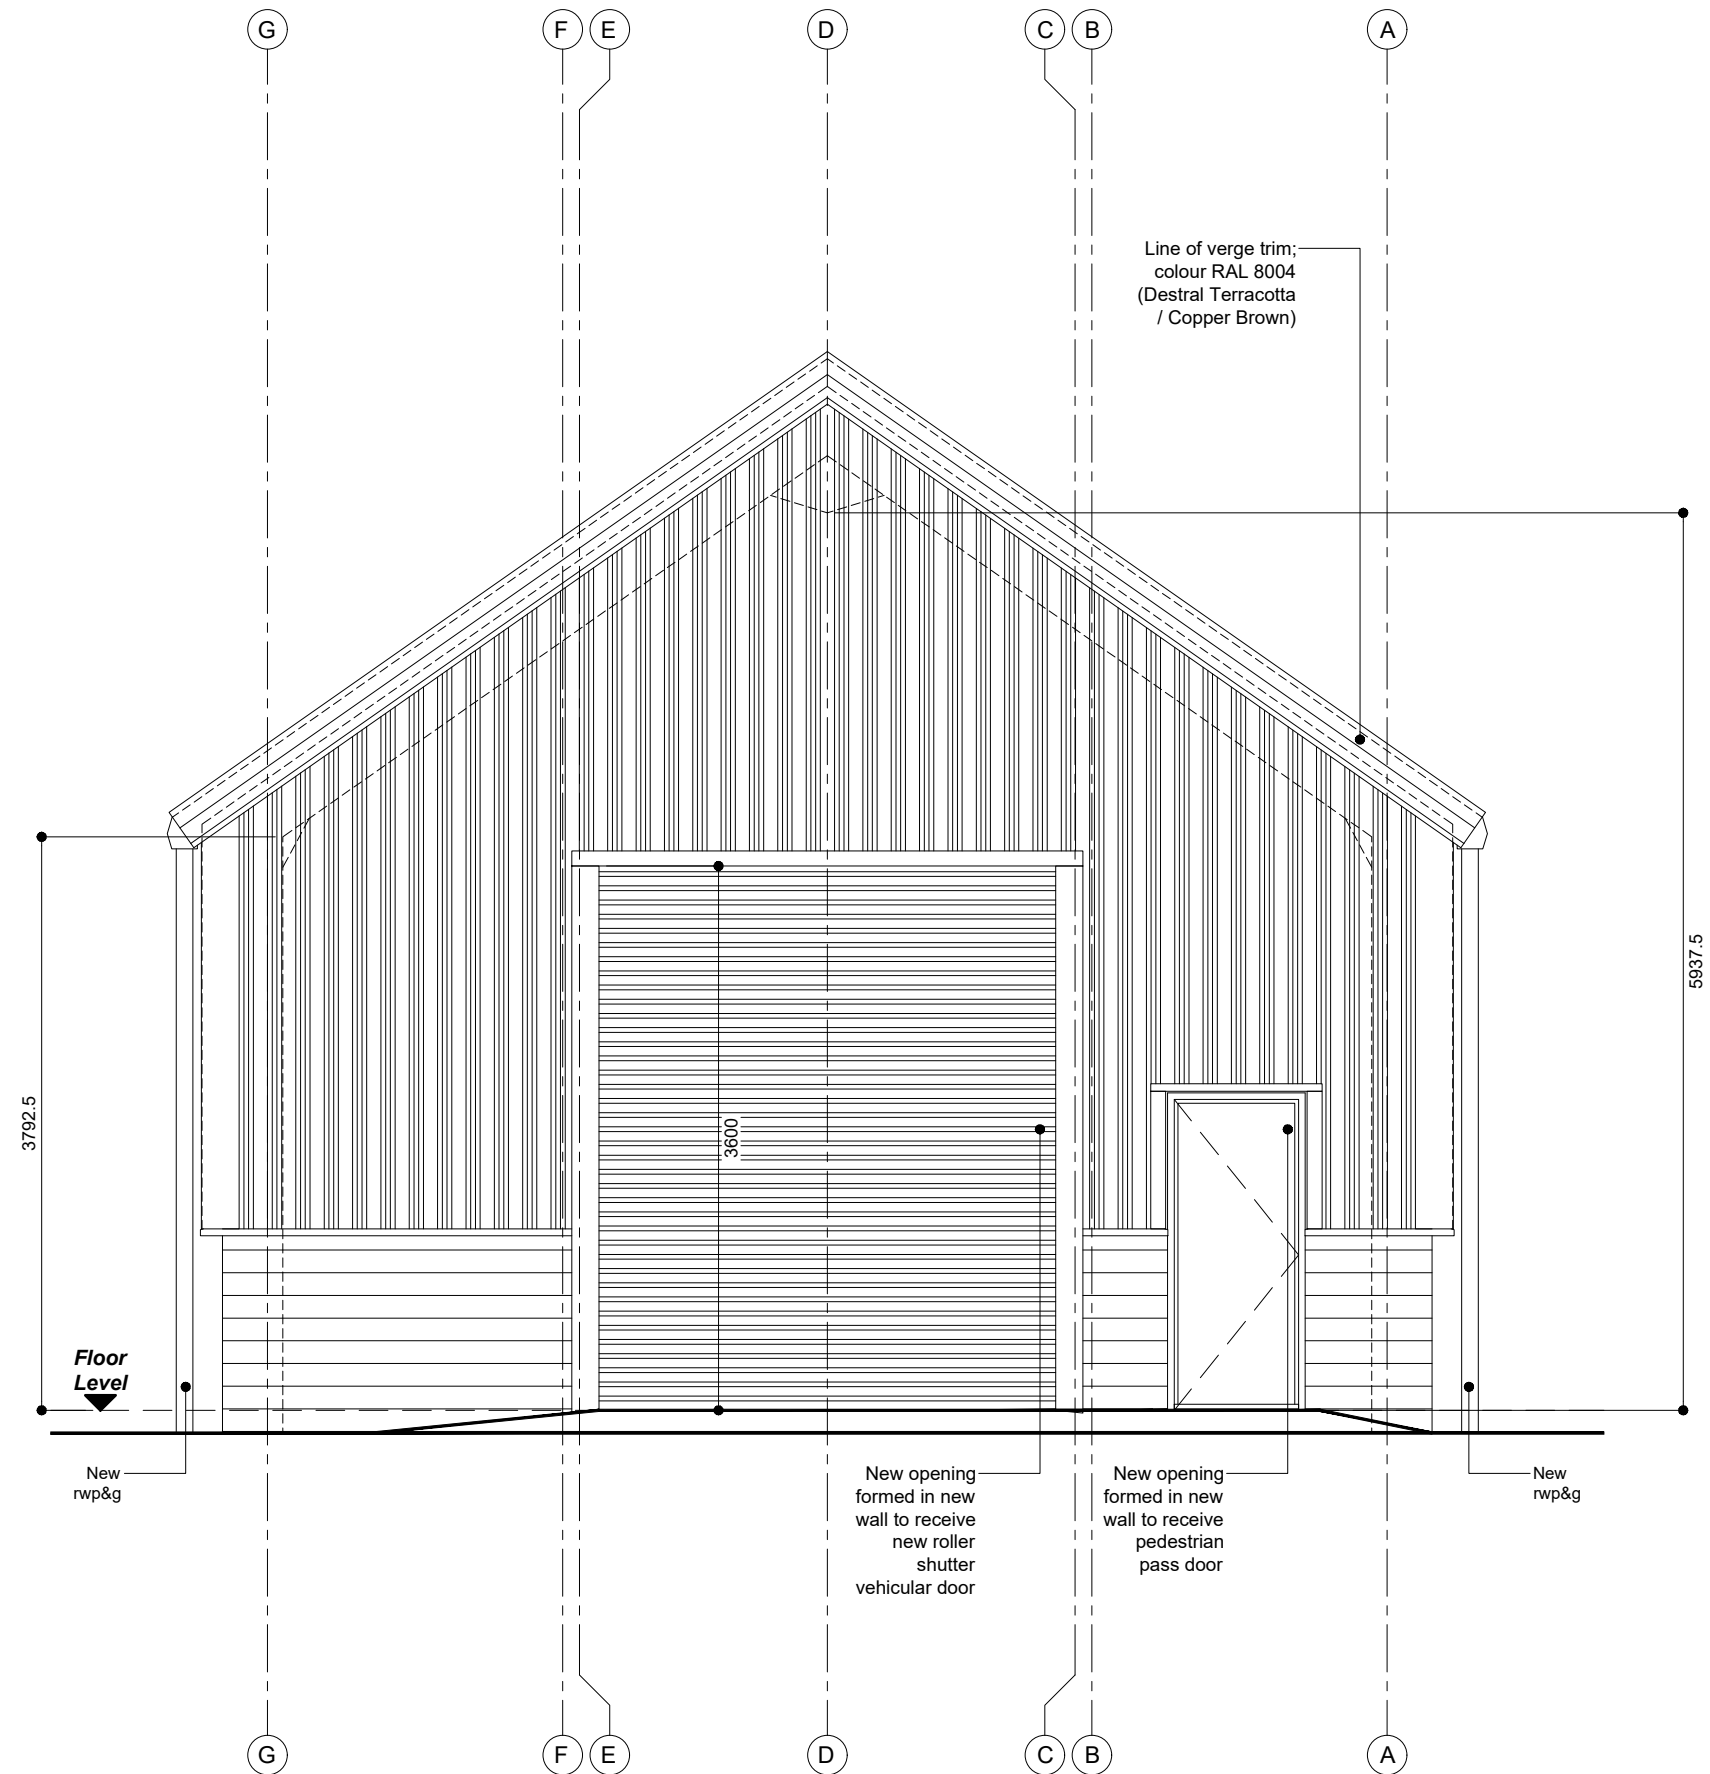

PROPOSED FRONT (NORTH WESTERN) ELEVATION

NOTES
All dimensions are to be checked on site and any discrepancies referred to the designer prior to proceeding. All levels are to be confirmed on site prior to proceeding with the work. All discrepancies between information shown on the drawing and the information shown on the specification are to be referred to the designer prior to proceeding with the works. All component sizes and references to be checked prior to the ordering of materials. Positions of existing drain runs and associated installations to be confirmed prior to proceeding and drains checked as necessary. All relevant boundary positions to be checked prior to proceeding. Any on site design changes must be reported to the designer and agreed with the relevant authority prior to proceeding. Levels shown are related to an arbitrary datum and therefore not related to ordnance datum.

A 25.10.20 Vehicular access door increased in height from 3.1m to 3.6m

Revision Date Details

ra grundy R.A.Grundy Architectural Services
21 PARK ROAD, HAZEL GLOSSOP, DERBYSHIRE S11 2AH
TEL: 0774 501 3862 E-MAIL: reg@rgrundy.co.uk

Project: Proposed Warehouse/Storage Unit at:
Complexatool,
Surrey Street
Glossop
SK13 7AJ

Client: Complexatool

Drawing Title: PROPOSED ELEVATIONS
SHEET 1

Drawn by: R.G. Date: 12th September 2020

Drawing No.: 2019PP.05 Scale: 1:50 @ A1

Revision: A

0 1 2 3 4 5 6 7 8 9 10 20
metres (for 1:100 original)

0 1 2 3 4 5 6
metres (for 1:50 original)