


0 1 2 3 4 5m

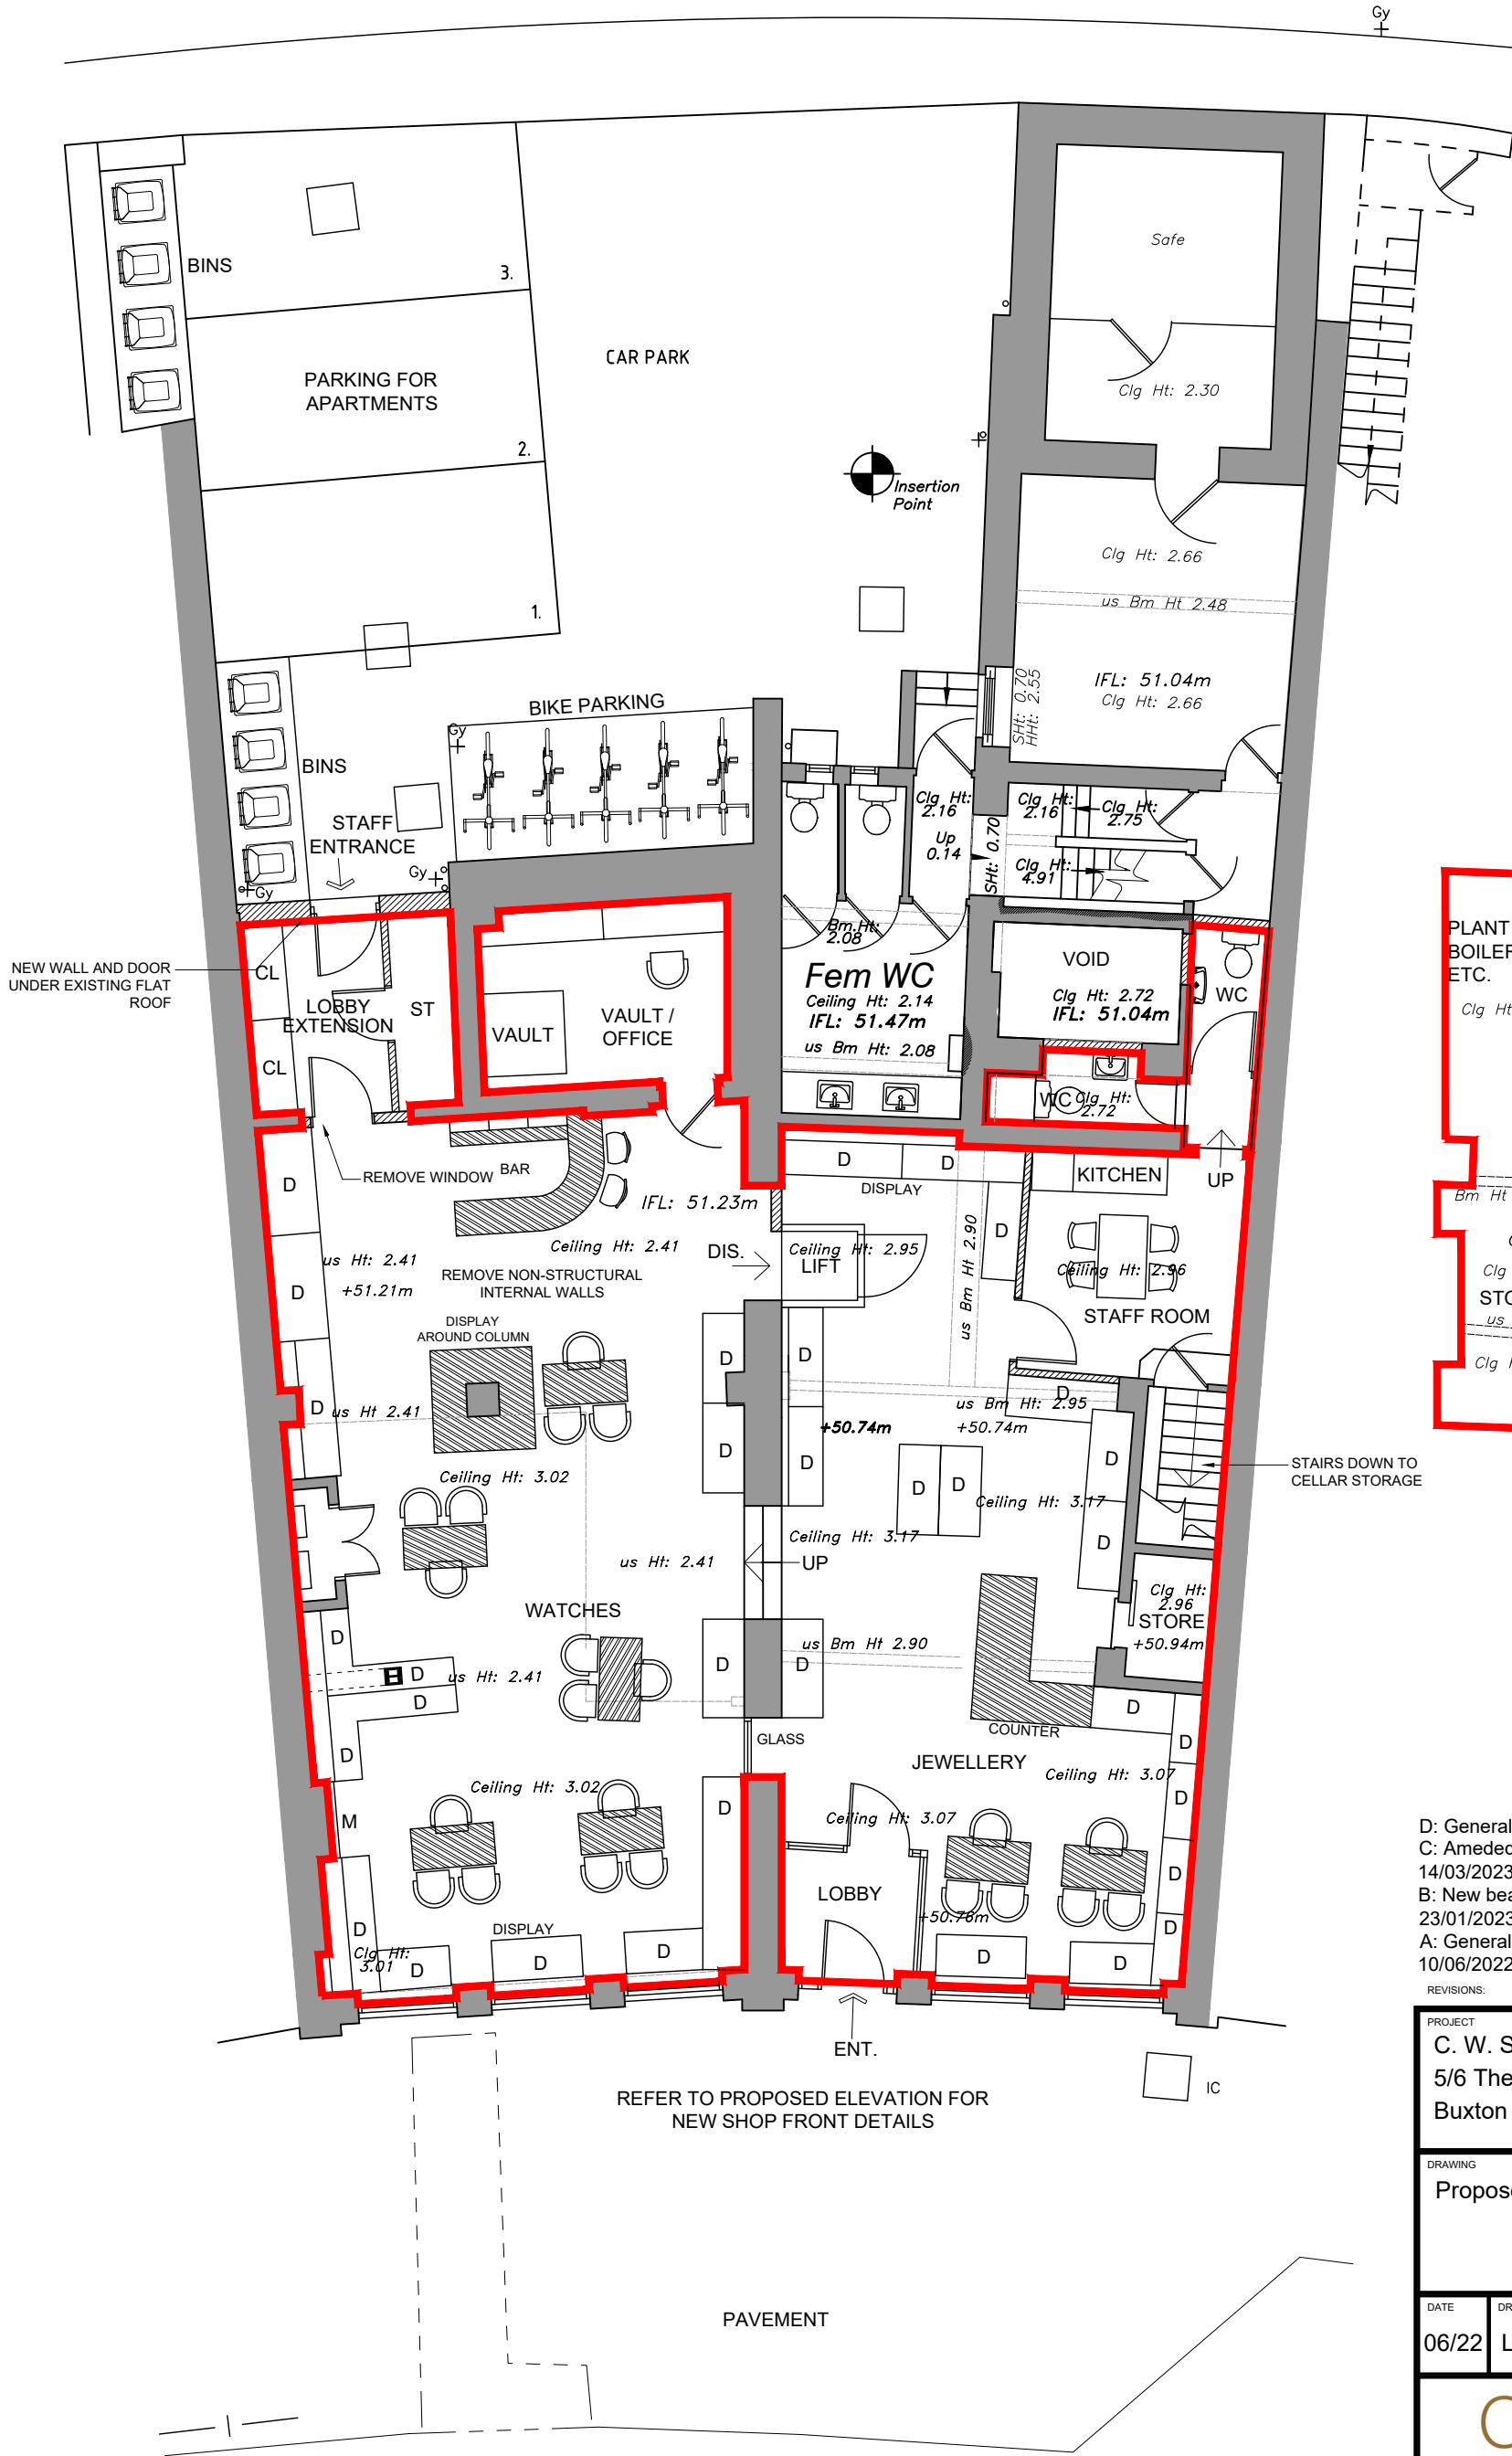

GROUND FLOOR PLAN
Ground Floor Plan.

D: General notes added. 18/04/2023 LT.
C: Ameded layout with new main entrance.
14/03/2023 LT.
B: New beam and column added to removal of stairs.
23/01/2023. LCS.
A: General amendments to clients requirements.
10/06/2022. LCS.

REVISIONS:

PROJECT
C. W. Sellors
5/6 The Quadrant
Buxton

DRAWING
Proposed Basement & Ground Floor Plan

DATE	DRAWN	SCALE AT A3	JOB	DWG	REV
06/22	LCS	1:100	06622	02	D

ODL OULSNAM DESIGN LTD
Creative Architecture & Planning
Exclusive Interior Design

Oulsnam Design Limited
Milford Stables, Milford, Bakewell, Derbyshire, DE45 1DX
T: 01629 814431
E: info@oulsnam.com
W: www.oulsnam.com

Registered in England No. 3356869

This drawing and all the information shown is the property of Oulsnam Design and shall not be copied whole, or in part, or used for any other purpose without written permission of the company.