

0 10 20 30 40 50m
Scale 1:1250

NOTES

- All dimensions and levels are to be checked on site.
- Any discrepancies are to be reported to the architect before any work commences.
- This drawing shall not be reproduced without express written permission from AEW.
- Title overlay drawings and ownership boundaries are produced using all reasonable endeavours. AEW cannot be responsible for the accuracy or scale discrepancy of base plans supplied to them.
- All works are to be undertaken in accordance with Building Regulations and the latest British Standards.
- All proprietary materials and products are to be used strictly in accordance with the manufacturers recommendations.

CDM 2015

Client notified of duties: **At Design Workshops**
Principal Designer: **TBC**


Unless noted below, all known hazards have been highlighted on the drawing:

- Drawing Based on: OS Pro map.

- Extent of McDonald's Demise Indicated:

- Application Boundary Indicated:

Notes:
All drawings to be read in conjunction with all other drawings as noted on issue sheet.

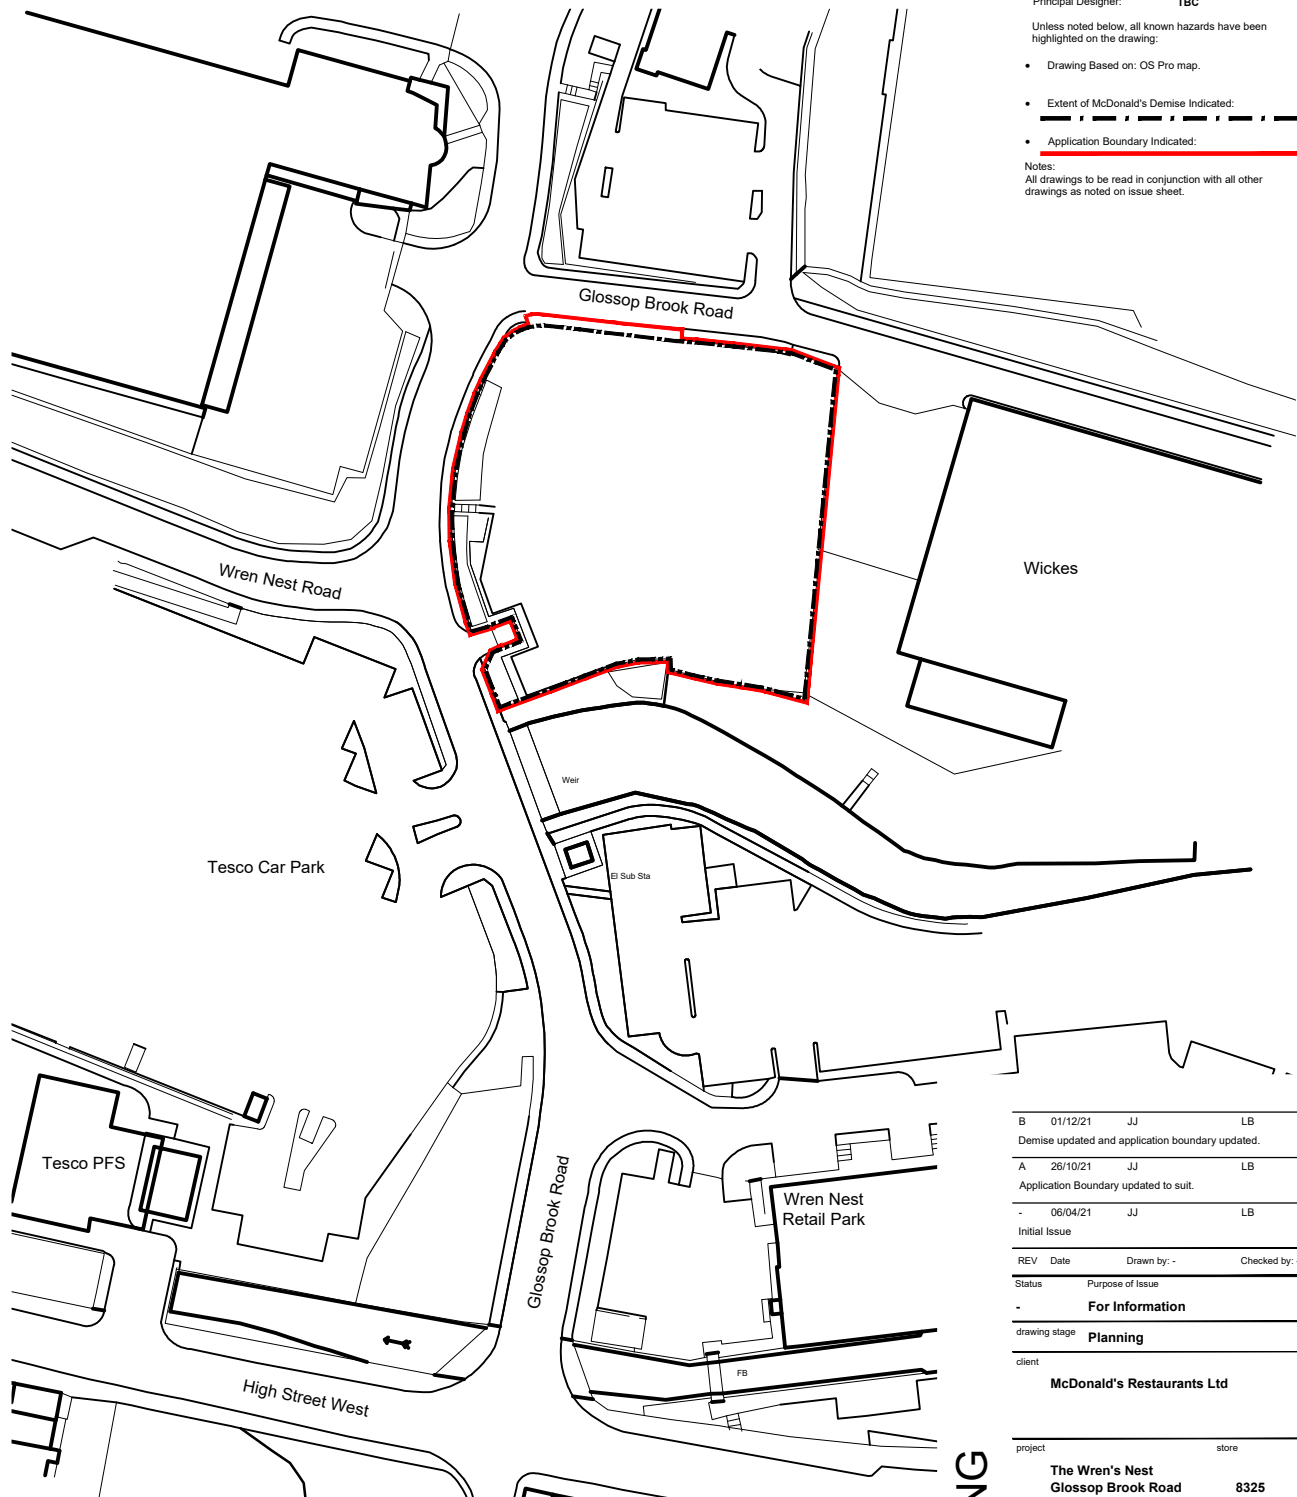

Ordnance Survey (c) Crown Copyright 2020. All rights reserved. Licence number 100022432

Location Plan

PLANNING

B	01/12/21	JJ	LB
Demise updated and application boundary updated.			
A	26/10/21	JJ	LB
Application Boundary updated to suit.			
-	06/04/21	JJ	LB
Initial Issue			
REV	Date	Drawn by: -	Checked by: -
Status	Purpose of Issue		
-	For Information		
drawing stage	Planning		
client	McDonald's Restaurants Ltd		
project	store		
	The Wren's Nest		
	Glossop Brook Road		
	Glossop		
	8325		
drawing title	Location Plan		
date	06/04/21	drawn	JJ
scale@A4	1:1250	checked	LB