DRAWING INCORPORATES SURVEY INFORMATION PROVIDED BY CARLBRO ON BEHALF OF INFRASTRUCTURE INVESTMENTS LIMITED. CHURCH LUKAS TAKE NO RESPONSIBILITY FOR THE ACCURACY OF THE ORIGINIAL INFORMATION PROVIDED.

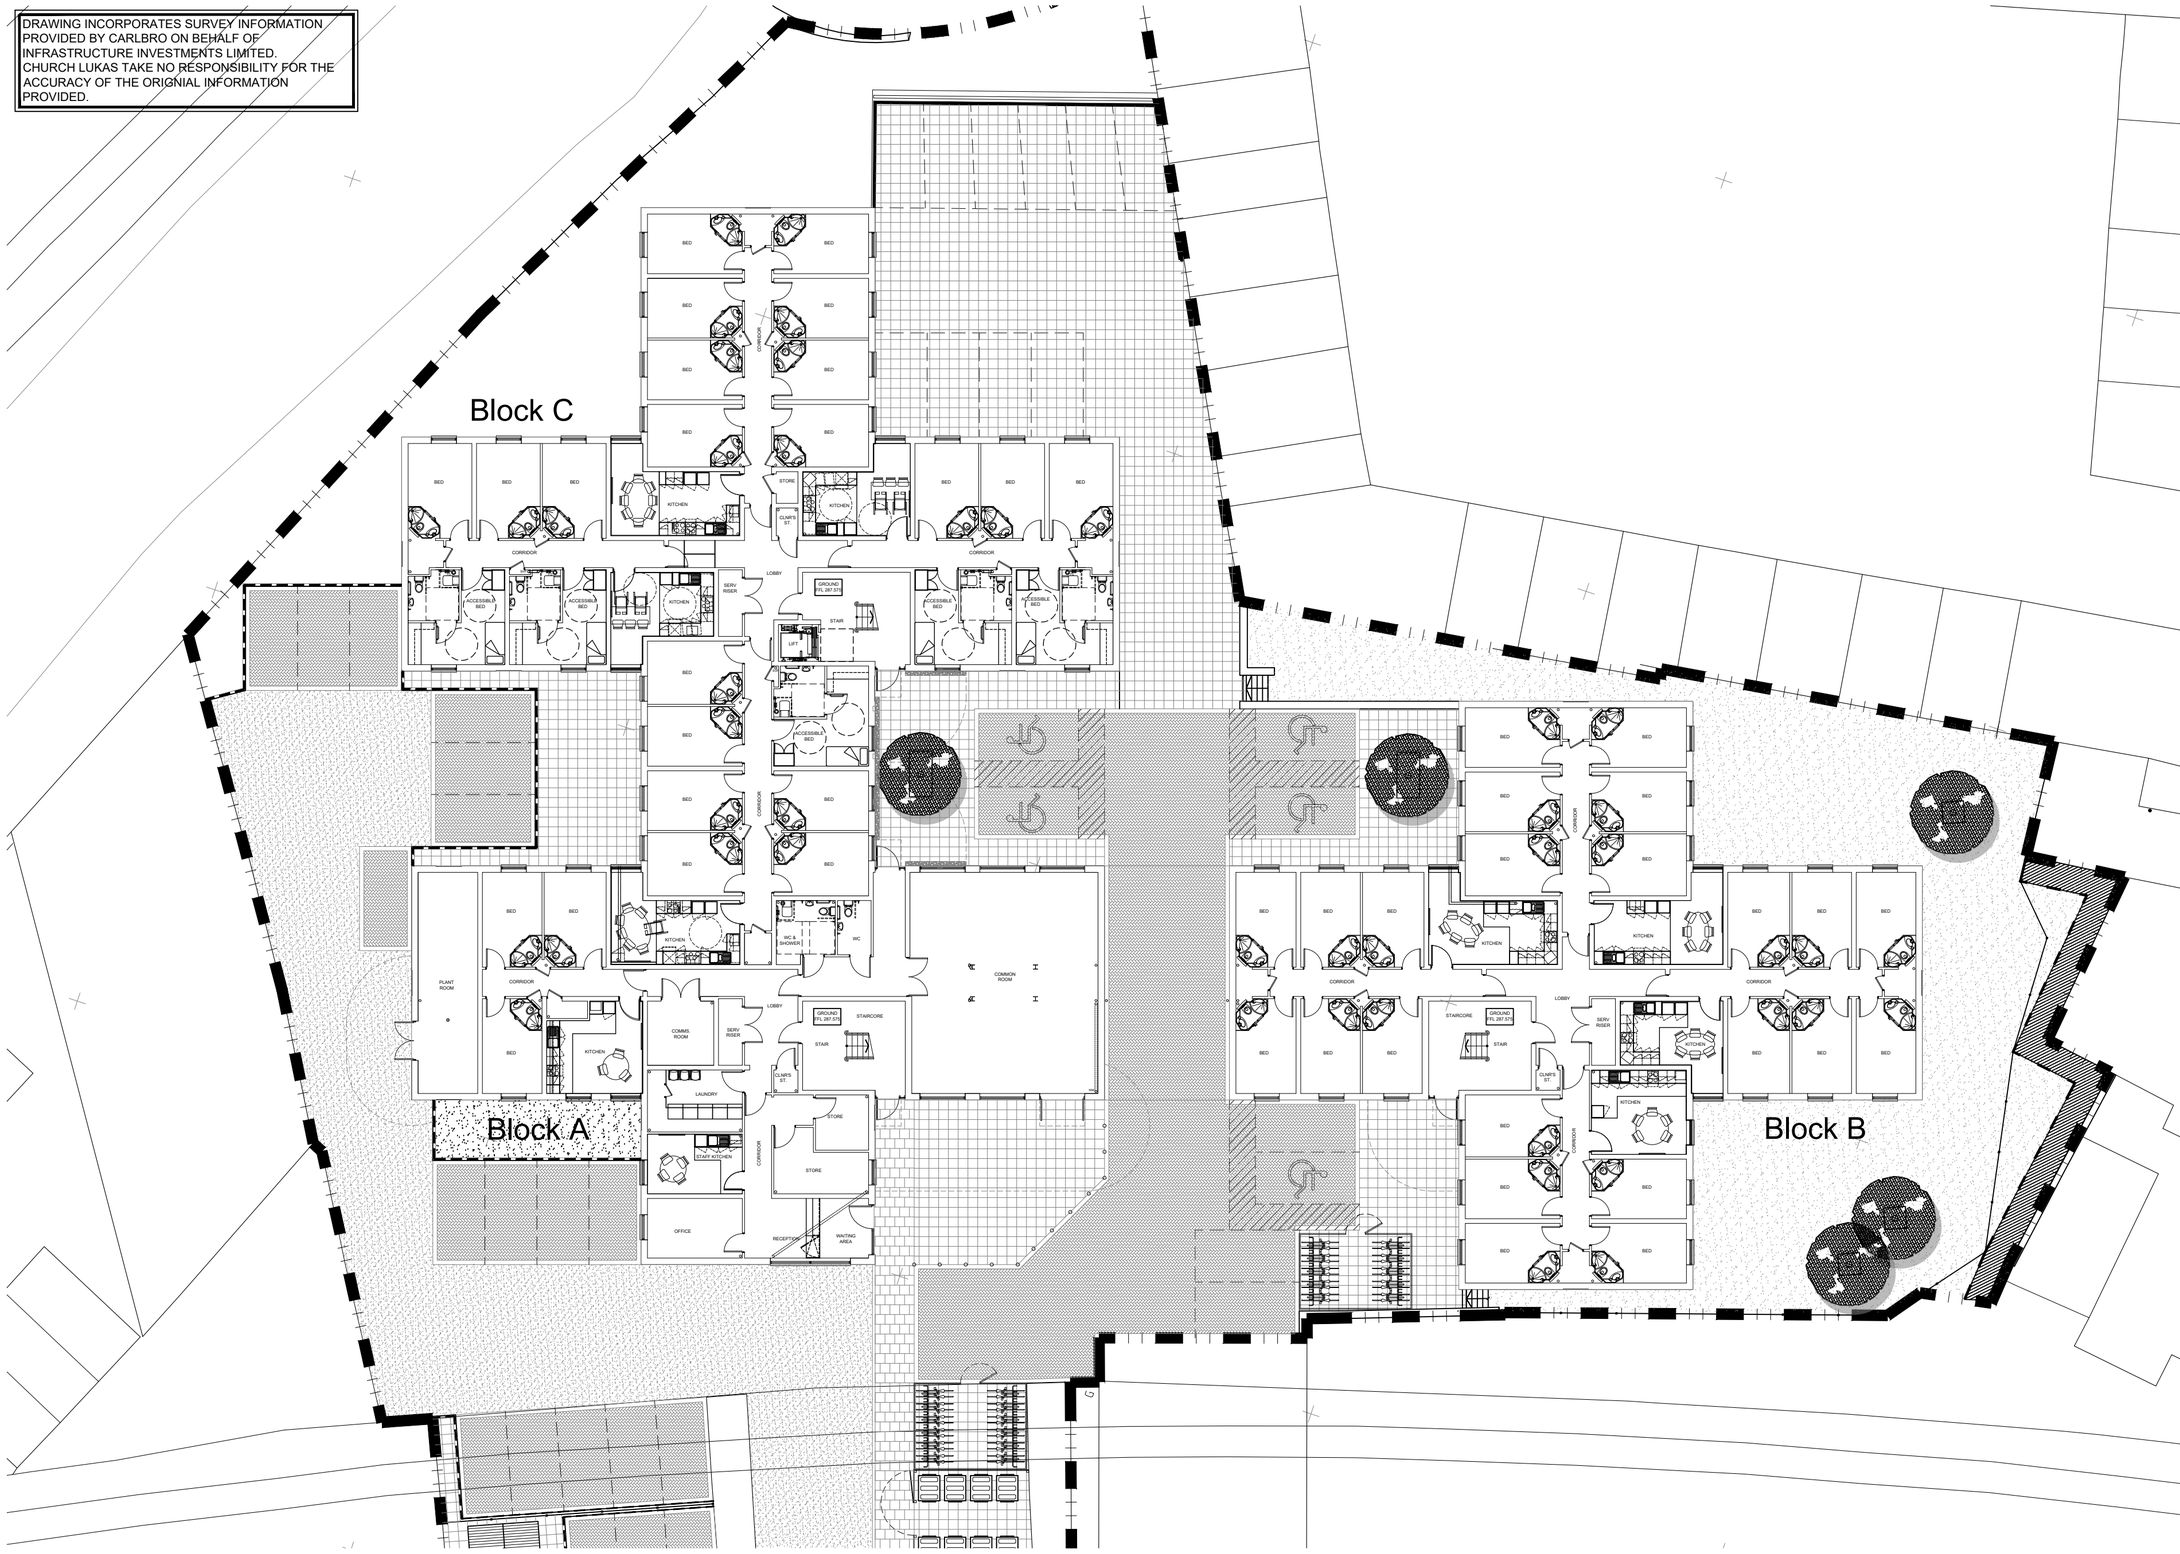

GROUND FLOOR PLAN

SCALE 1:200@A2

NOTE: SITE PREPARED USING ORDNANCE SURVEY INFORMATION PROVIDED BY PROMAP - LICENSE NUMBER 1000020449

This drawing is the property of CHURCH LUKAS LIMITED.
Copyright is reserved by them and the drawing is issued on the condition that it is not copied, reproduced, retained or disclosed to any unauthorised person, either wholly or in part without the consent in writing of:
CHURCH LUKAS LIMITED
IMPERIAL BUILDING 20 VICTORIA STREET NOTTINGHAM NG1 2EX
T: 0115 941 0522 F: 0115 941 0533

NOTES:

REFER TO:
CHURCH LUKAS (22) SERIES DRAWINGS FOR BEDROOM LAYOUTS.
CHURCH LUKAS (30)011 FOR FM SUITE LAYOUT.
SPECIALIST SUB CONTRACTORS DRAWINGS FOR KITCHEN LAYOUTS.

REV	DATE	DESCRIPTION	BY	CHKD
5	01.08.04	FINAL CONSTRUCTION	REM	
4	15.11.04	Drawing amended in line with layout amendments to latest (21) series drawings	LRP	
3	03.09.04	Levels amended in line with building being raised 75mm	LRP	
2	25.08.04	Maintenance strip to rear of Block C removed and plan amended in line with (21)series drawings	LRP	
1	14.07.04	Site plan information added, and plan ammended to incorperate accurate construction & services information	GMT	

FINAL CONSTRUCTION

CLIENT

E:\PCL Y\CAD-data\Drawing sheets\Logos\Bluestone.jpg

CONSULTANT ARCHITECT

E:\PCL Y\CAD-data\Drawing sheets\Logos\Superseded\CL logo A1.jpg

ARCHITECTURE INTERIOR DESIGN BUILDING CONSULTANCY
IMPERIAL BUILDING 20 VICTORIA STREET NOTTINGHAM NG1 2EX
T: 0115 941 0522 F: 0115 941 0533 www.churchlukas.com

PROJECT TITLE
STUDENT ACCOMMODATION
BRIDGE STREET, BUXTON

DRAWING TITLE
PROPOSED PLANS
GROUND FLOOR

PROJECT NO.	DWG NO.	REVISION
23208	(20)004	5

SCALE	DRAWN	CHECKED	DATE
1:200@A2	REM		28.06.04

E:/CLAD R/23208/CAD/Drawings/(20)Series/(20)004.dwg

COPYRIGHT © 2005 CHURCH LUKAS LIMITED. ALL RIGHTS RESERVED.