


Site Location Plan

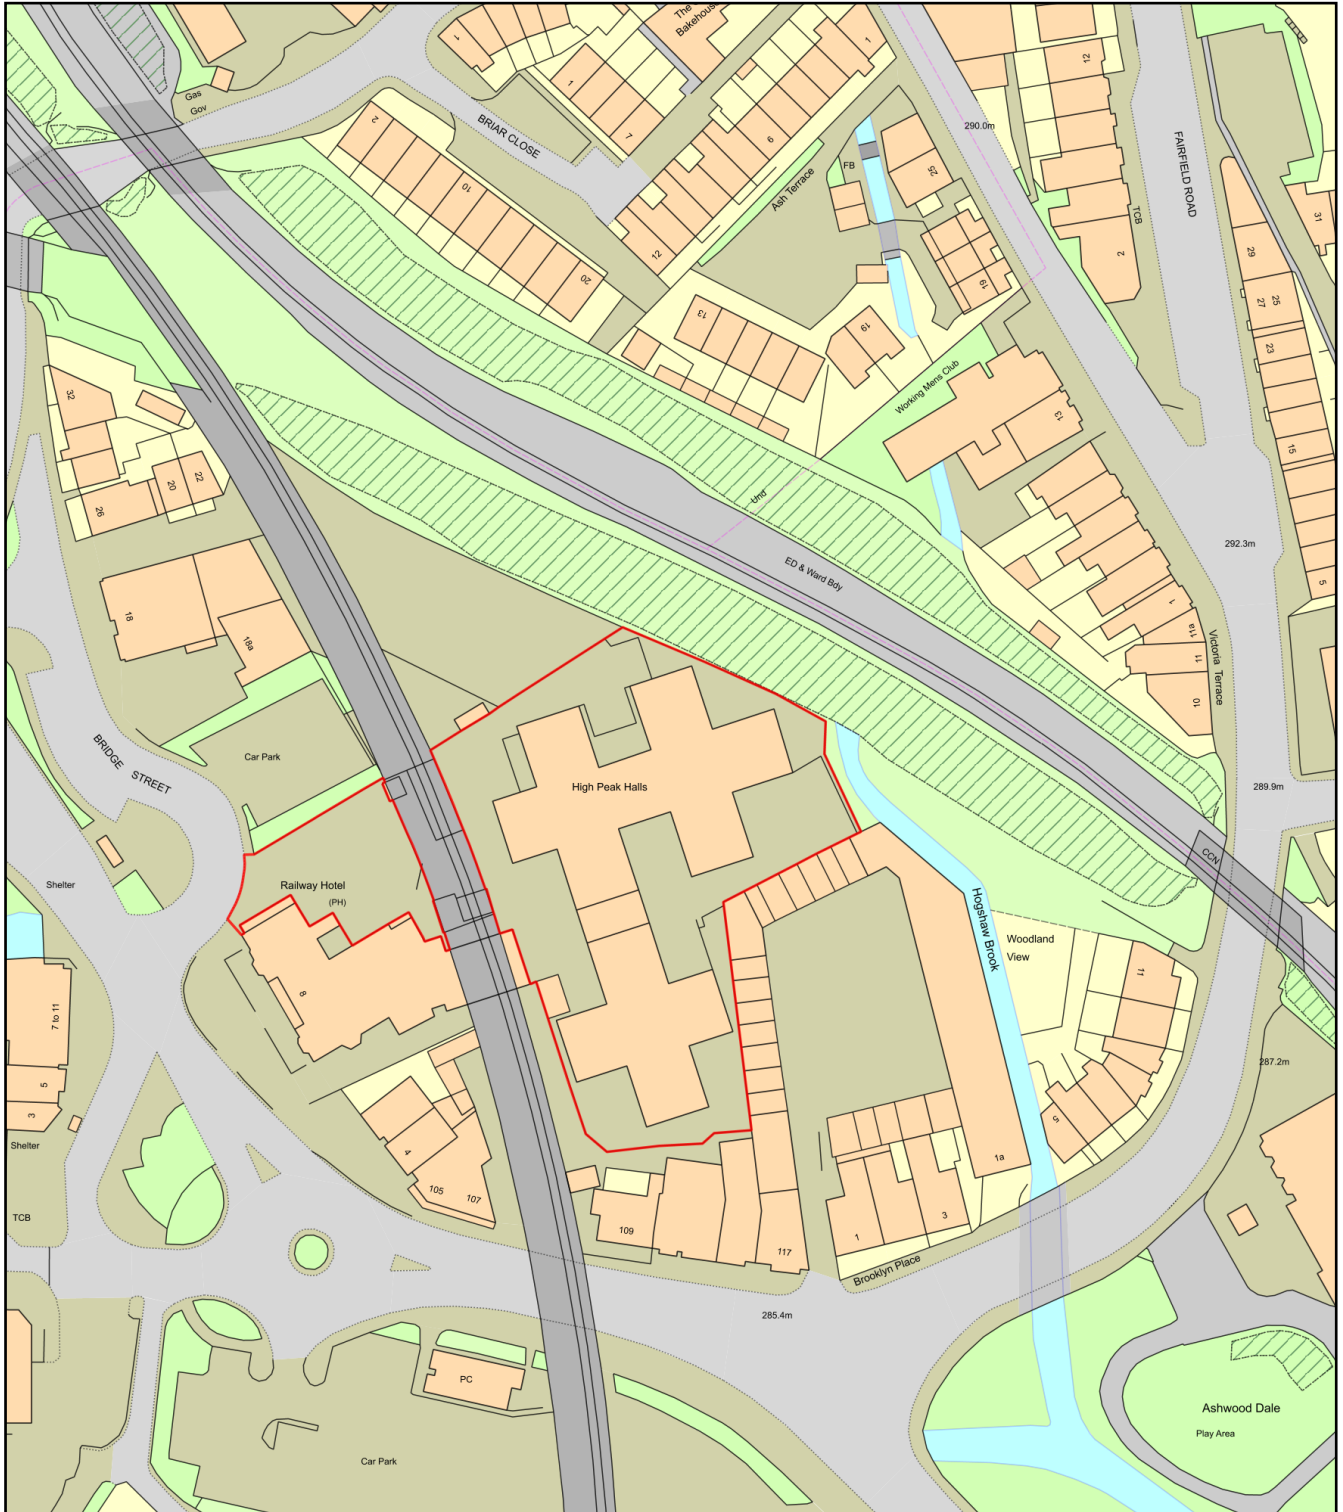

0 50
Metres



Plan Produced for: University of Derby

Date Produced: 03 Apr 2023

Plan Reference Number: TQRQM23093142245245

Scale: 1:1250 @ A4