


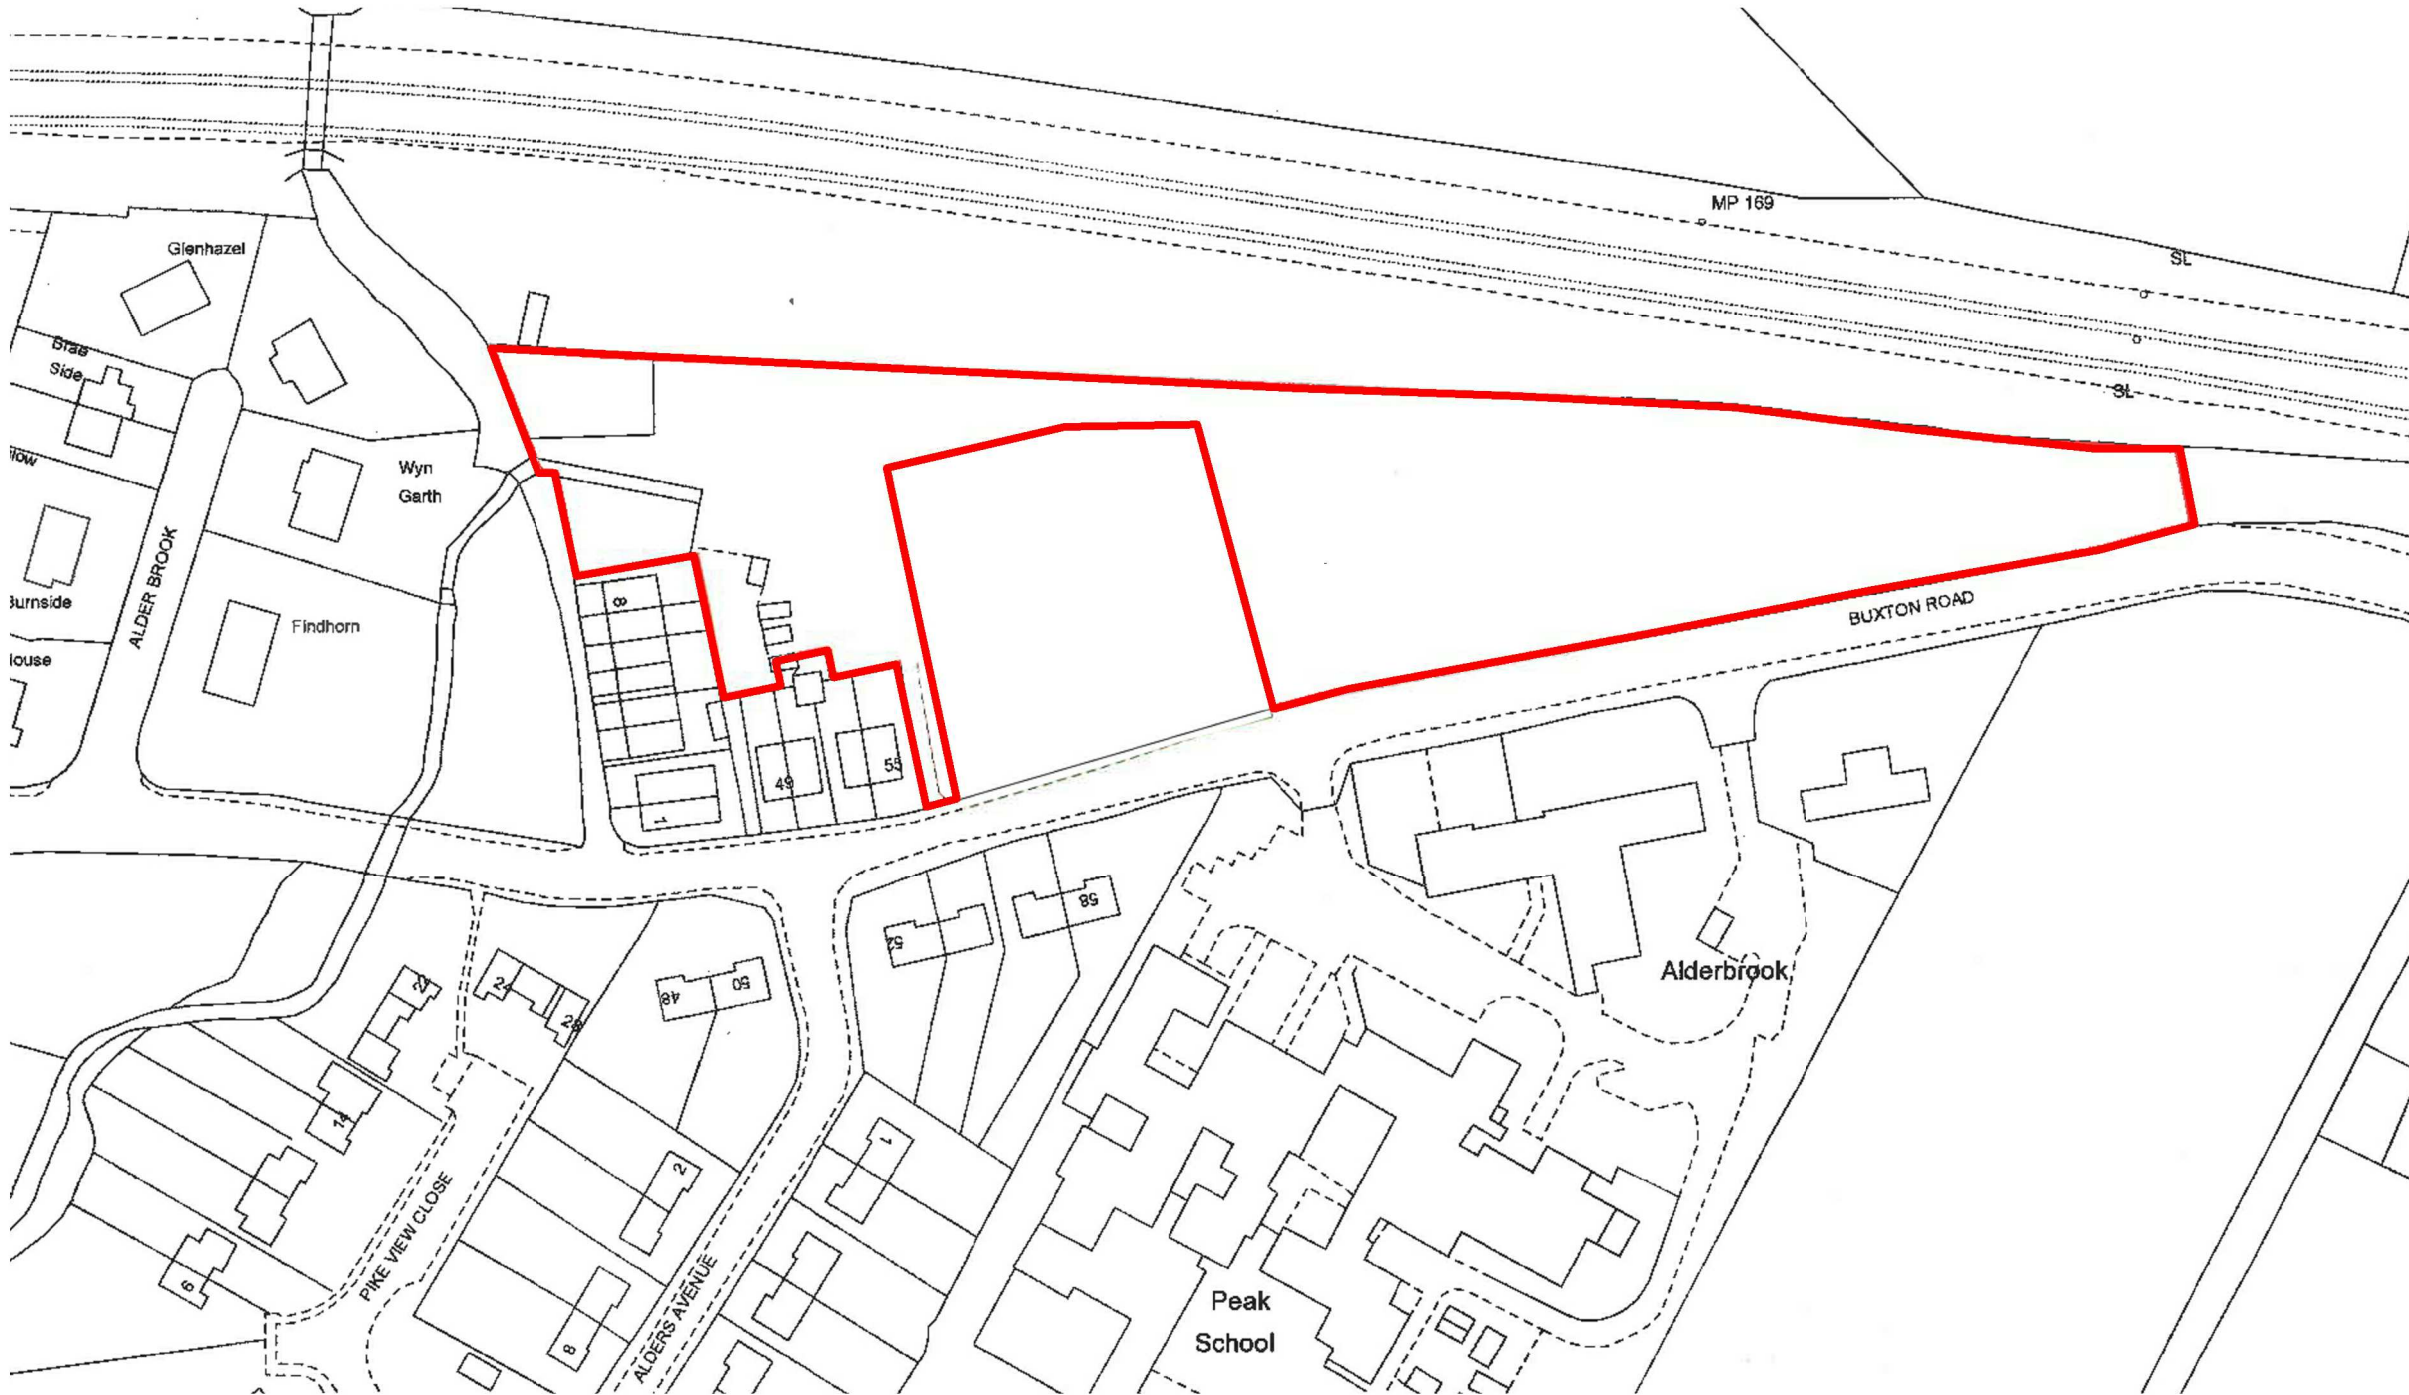


○ BOWKER SADLER PARTNERSHIP LIMITED  
■ THIS DRAWING IS THE SUBJECT OF COPYRIGHT WHICH VESTS IN BOWKER SADLER PARTNERSHIP LIMITED. IT IS AN INFRINGEMENT OF COPYRIGHT TO REPRODUCE THIS DRAWING, BY WHATEVER MEANS, INCLUDING ELECTRONIC, WITHOUT THE EXPRESS WRITTEN CONSENT OF BOWKER SADLER PARTNERSHIP LIMITED WHICH RESERVES ALL ITS RIGHTS  
BOWKER SADLER PARTNERSHIP LIMITED ASSERTS ITS RIGHTS TO BE IDENTIFIED AS THE AUTHOR OF THIS DESIGN

■ REPORT ERRORS & OMISSIONS TO ARCHITECT.  
■ CHECK ALL DIMENSIONS ON SITE  
■ DRAWING TO BE READ IN CONJUNCTION WITH THE HEALTH AND SAFETY PLAN AND ALL RELEVANT RISK ASSESSMENTS

Site Boundary Line

| REV.                    | DATE       | DRN.     | CHKD.   |
|-------------------------|------------|----------|---------|
| PROJECT                 |            |          |         |
| Buxton Road, Chinley    |            |          |         |
| CLIENT                  |            |          |         |
| Johnnie Johnson Housing |            |          |         |
| DRAWING                 |            |          |         |
| Location Plan           |            |          |         |
| SCALE                   | SHEET SIZE | DRAWN    | CHECKED |
| 1 : 1250                | @ A3       | AH       |         |
| DATE                    |            | 30.06.20 |         |

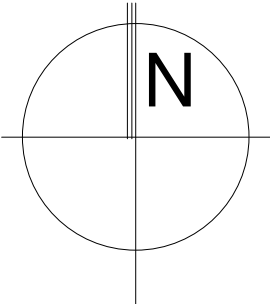

Location Plan  
1 : 1250

|                                                           |            |          |
|-----------------------------------------------------------|------------|----------|
| BOWKER SADLER ARCHITECTURE                                |            |          |
| A: Hatherlow House, Hatherlow, Romiley, Stockport SK6 3DY |            |          |
| T: 0161 406 7333                                          |            |          |
| E: office@bowker-sadler.co.uk                             |            |          |
| W: www.bowker-sadler.co.uk                                |            |          |
| JOB No                                                    | DRAWING No | REVISION |
| 19-039                                                    | 1000       |          |
| STATUS                                                    |            | Planning |