



EXISTING PLANS 1:100


GROUND FLOOR

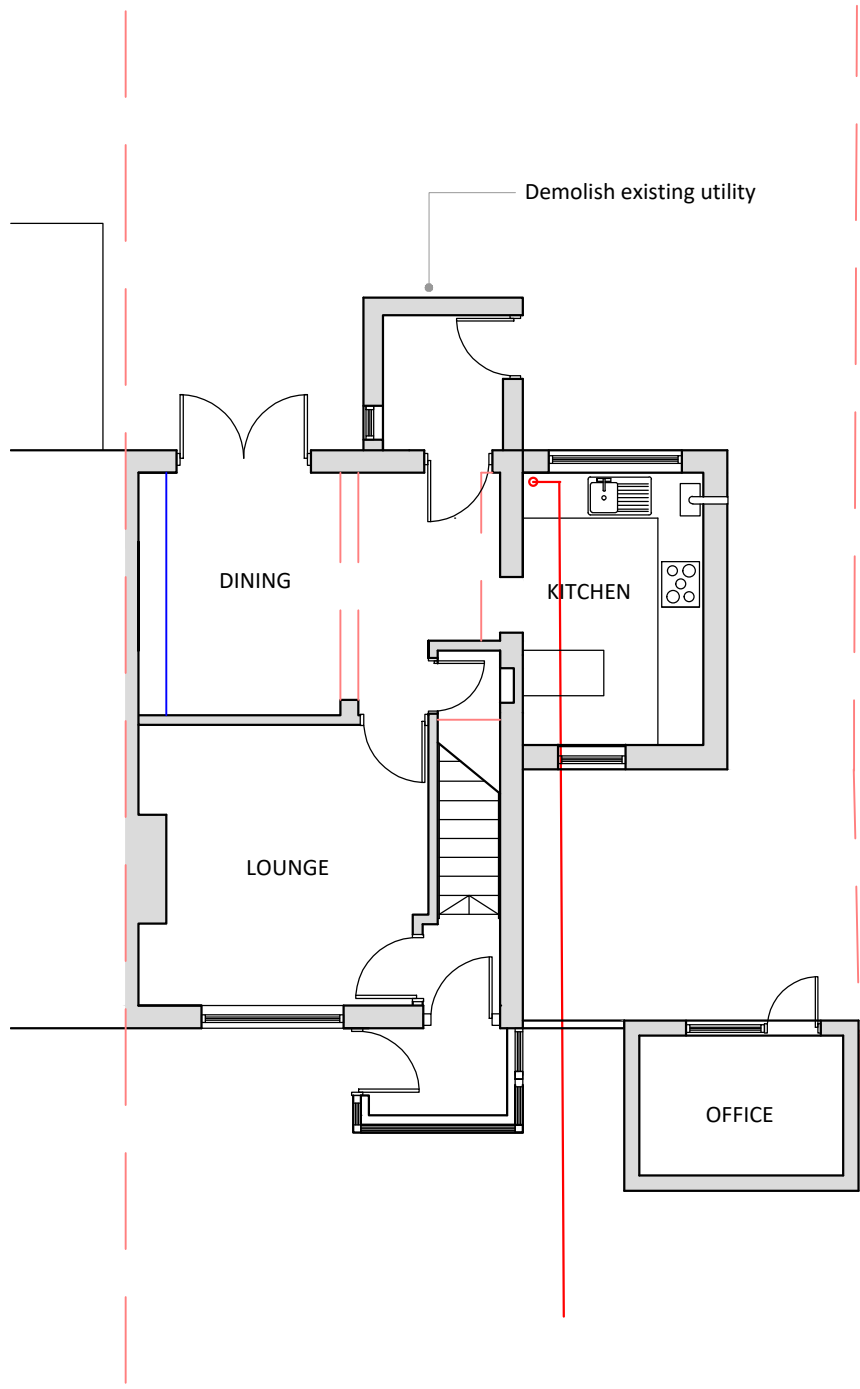


FIRST FLOOR

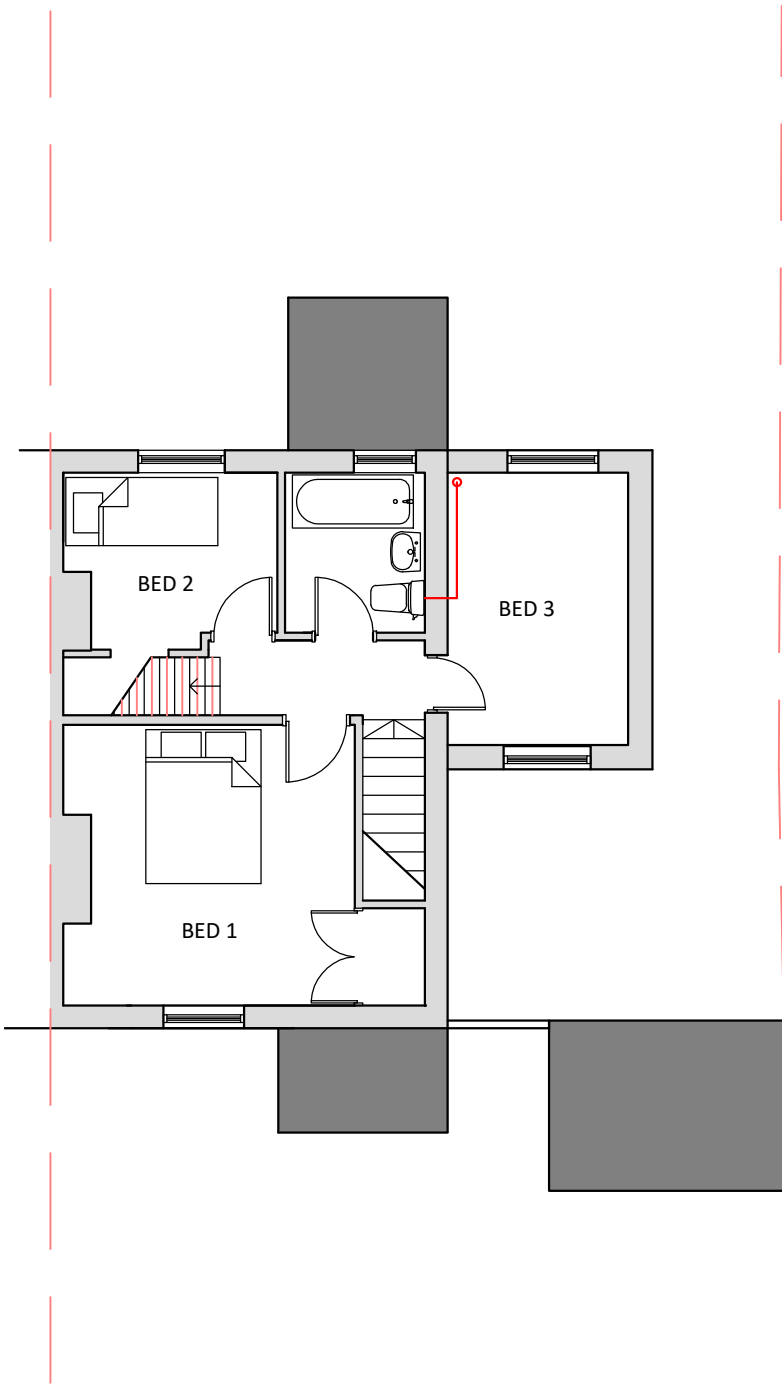

SECOND FLOOR

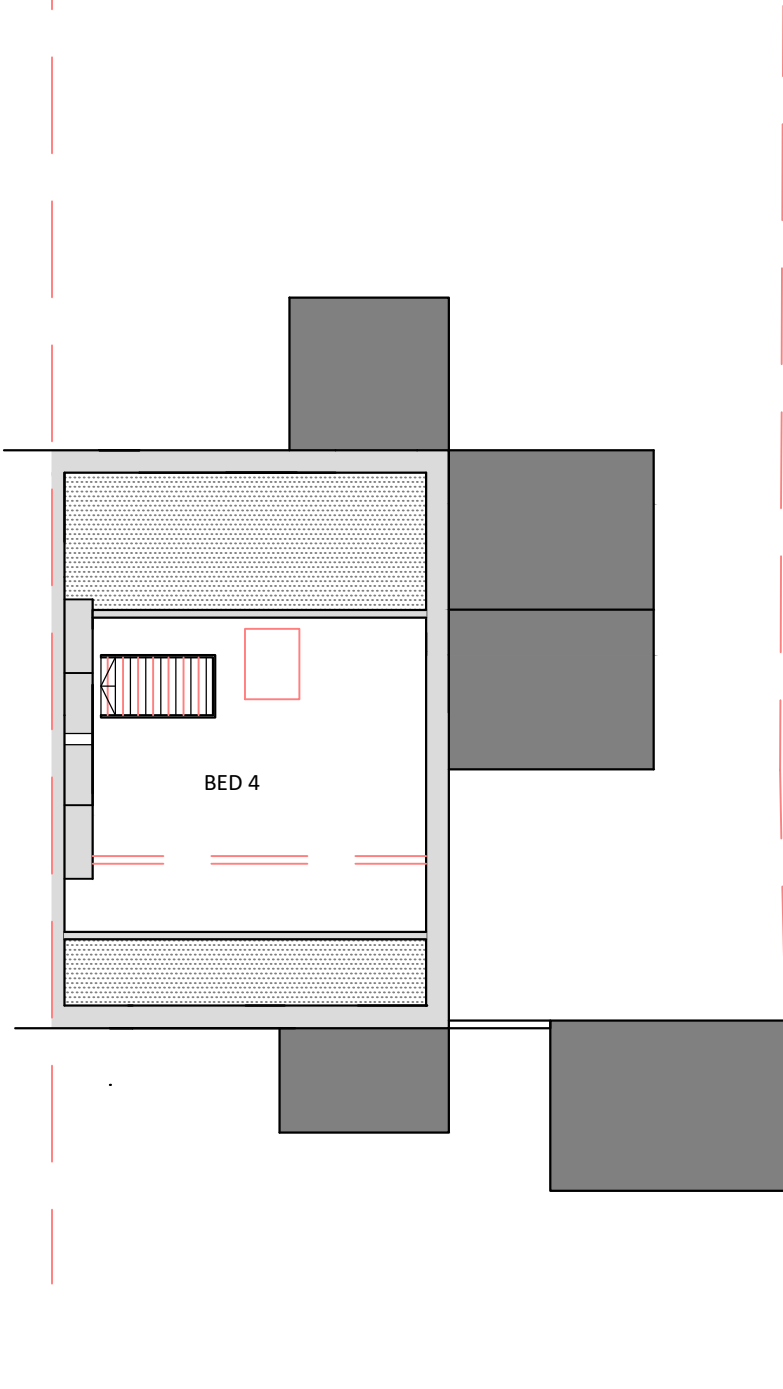


ROOF PLAN

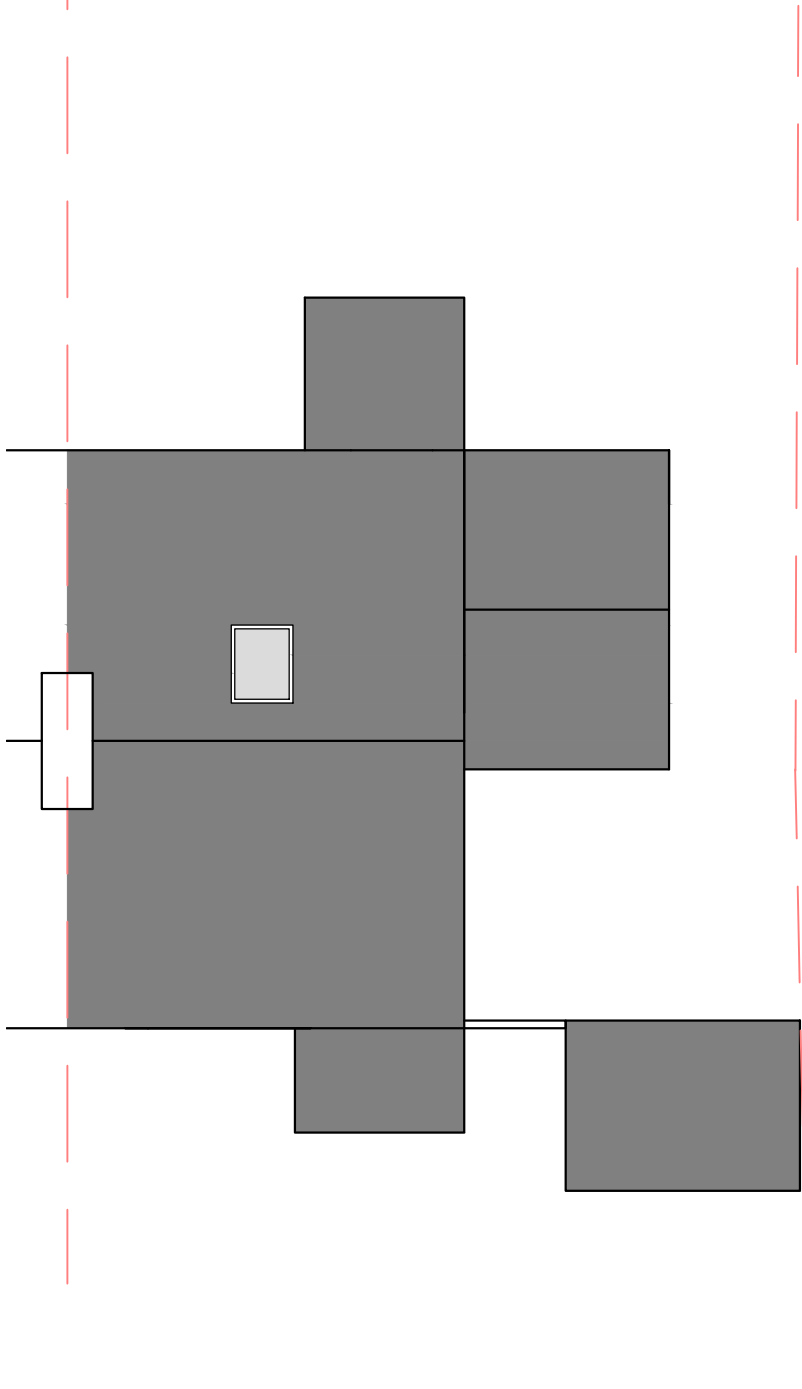


PROPOSED PLANS 1:100

ROOF PLAN

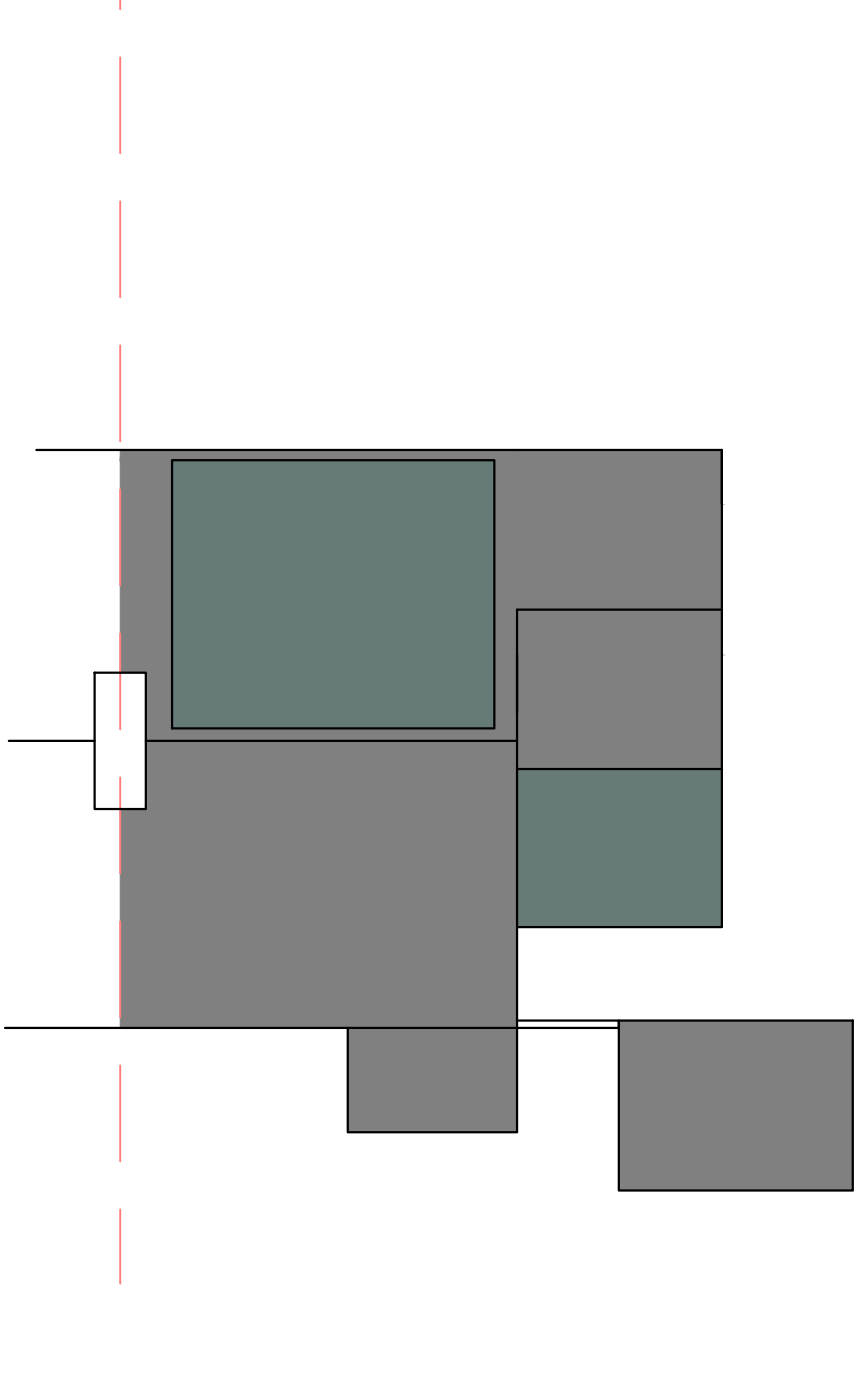


PROPOSED PLANS 1:50



GROUND FLOOR

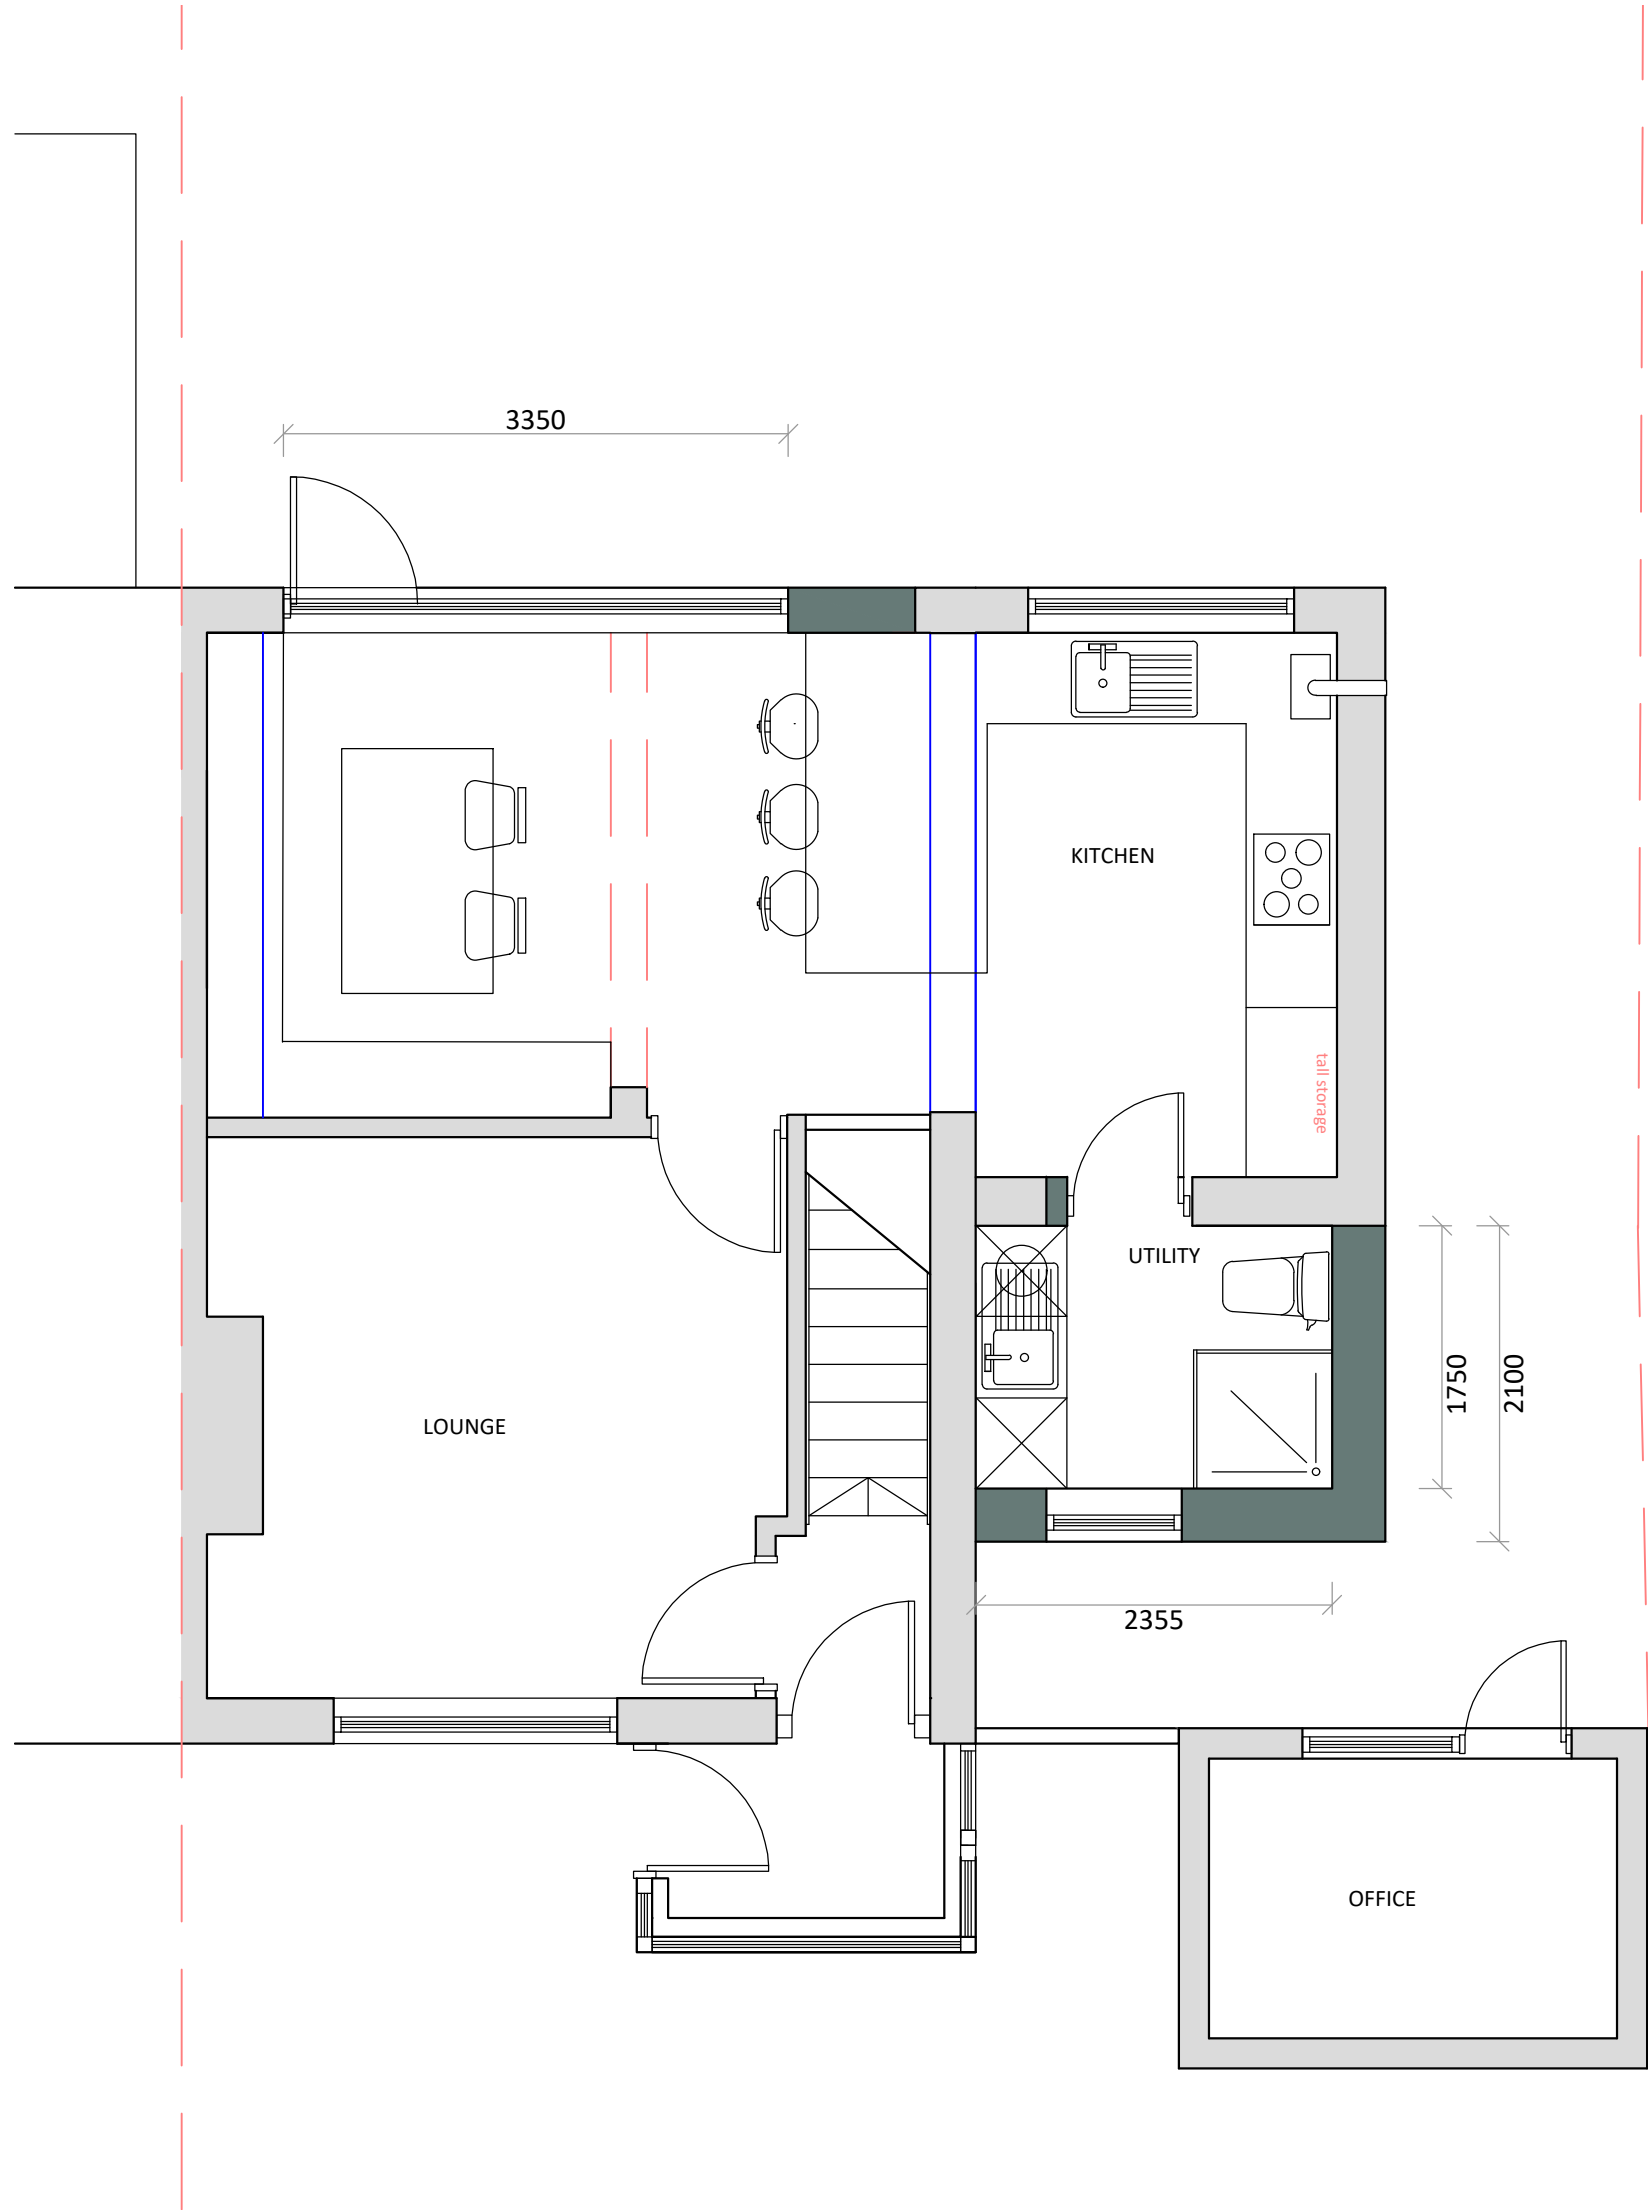

FIRST FLOOR

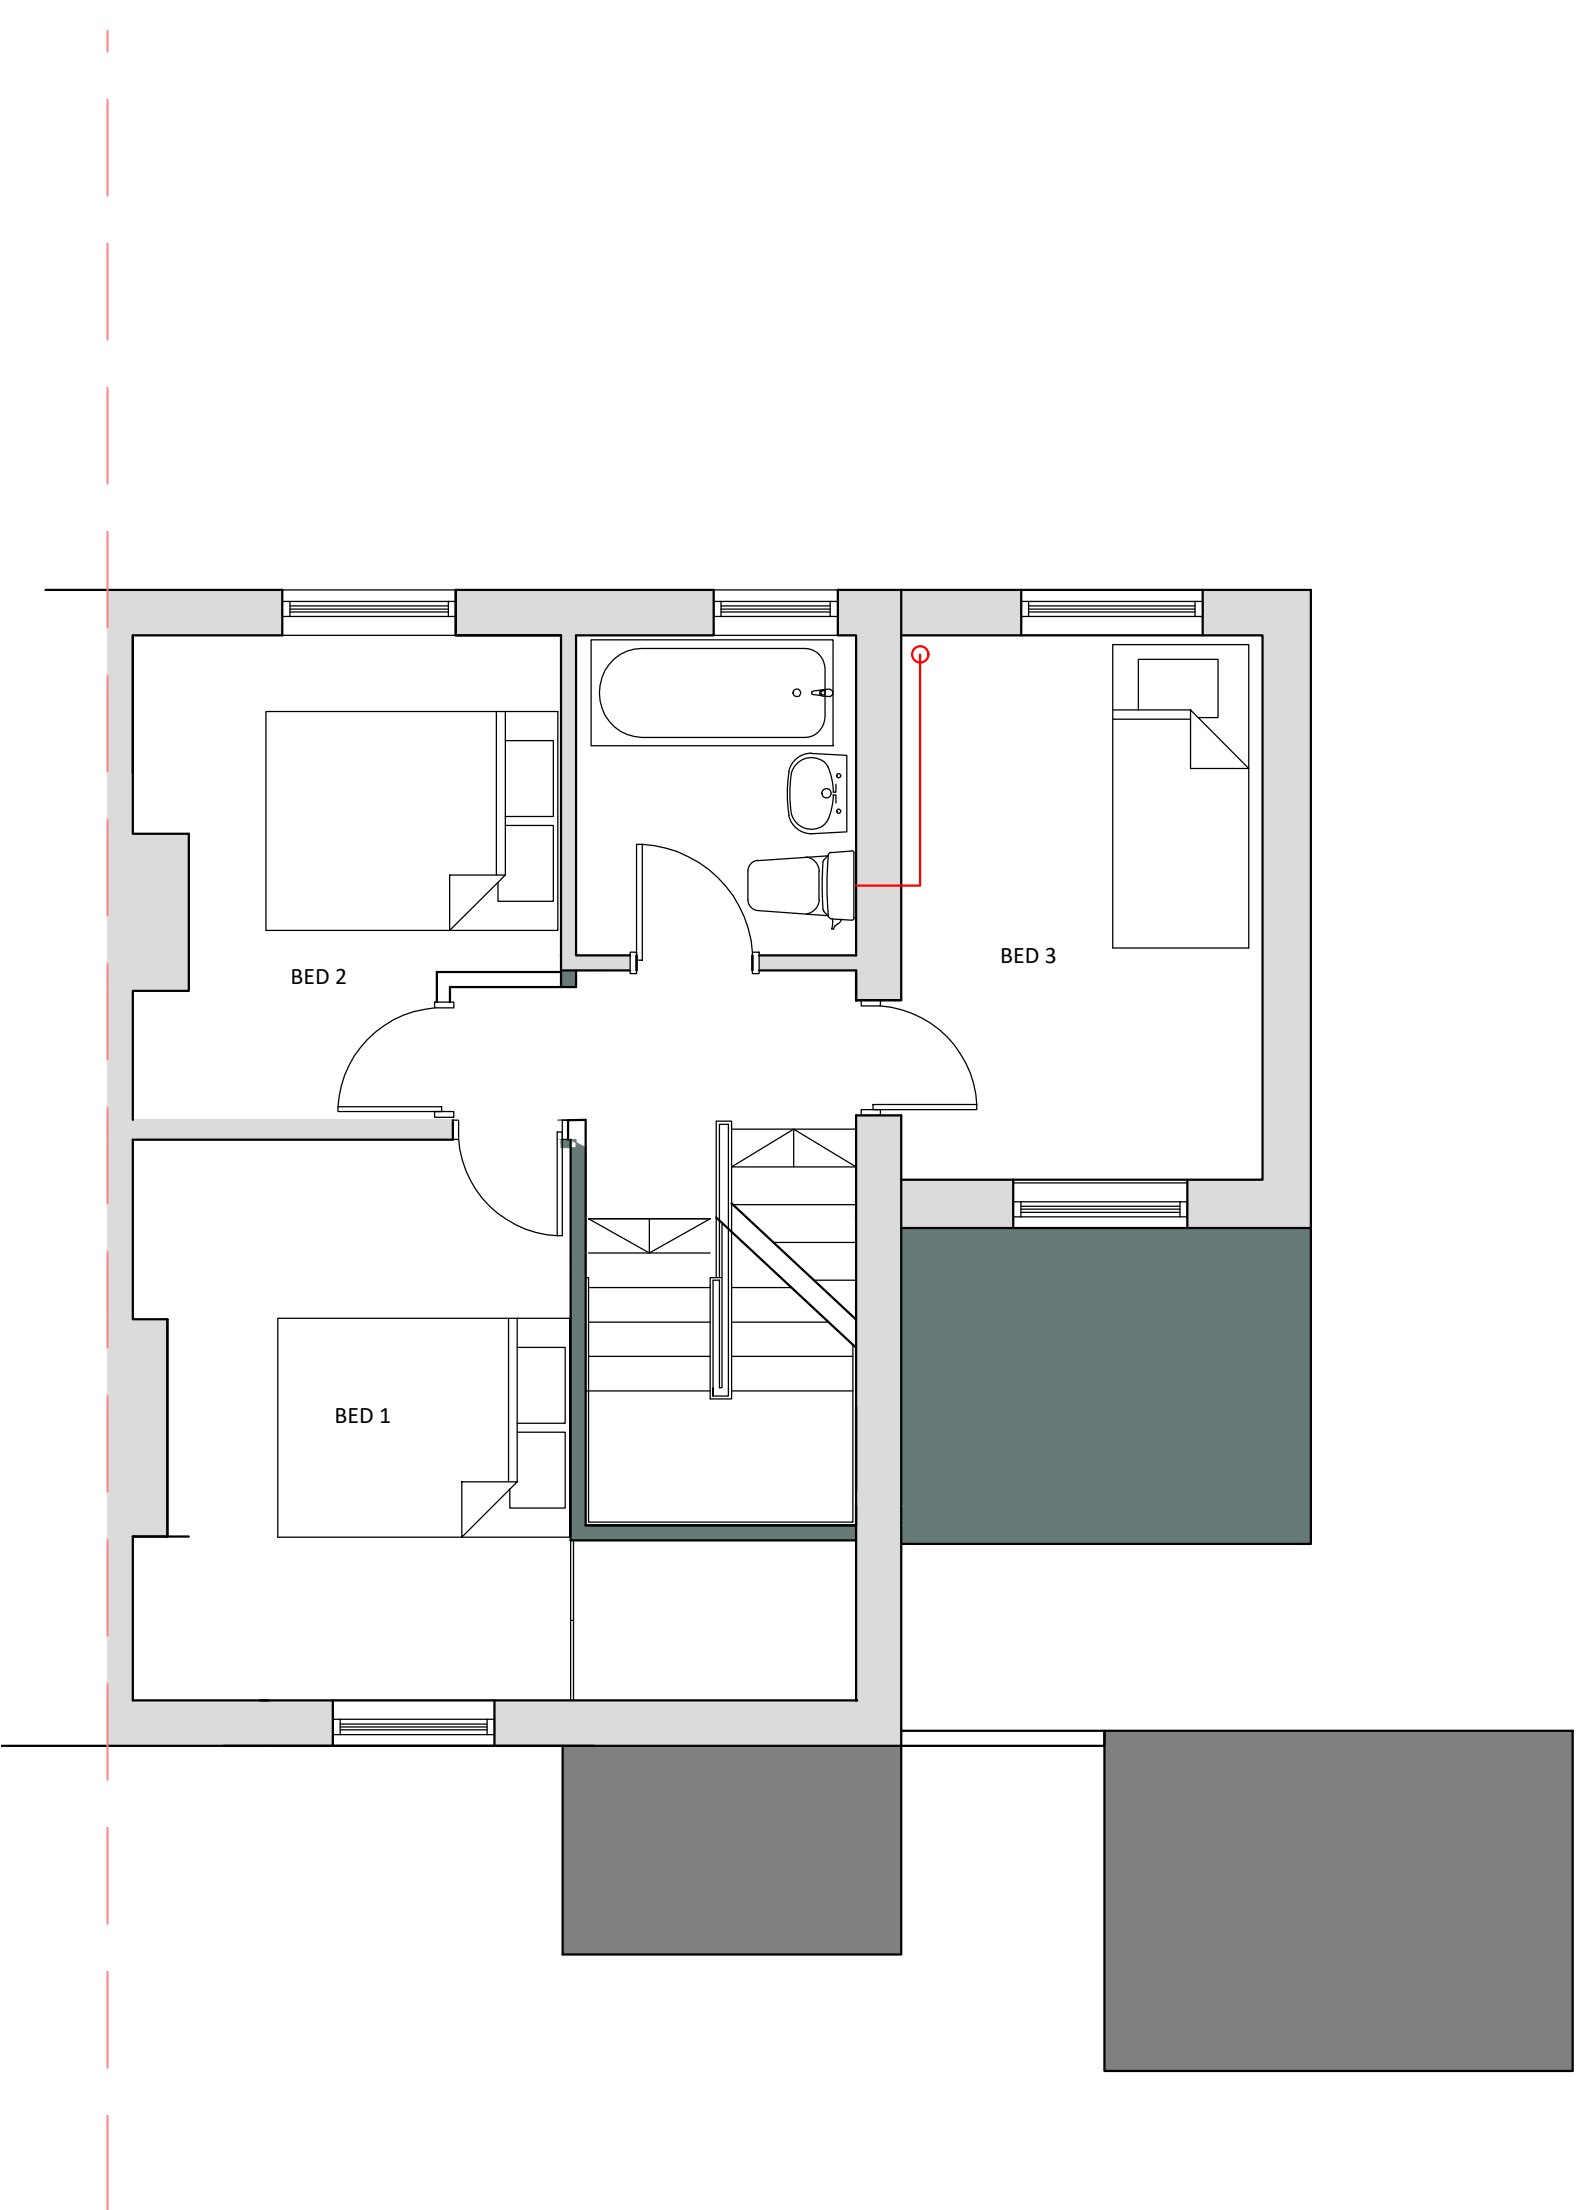

SECOND FLOOR

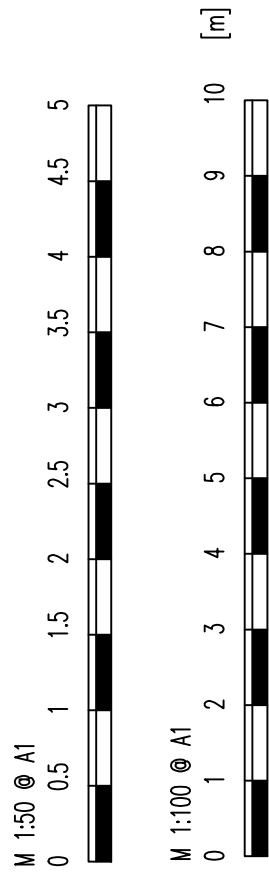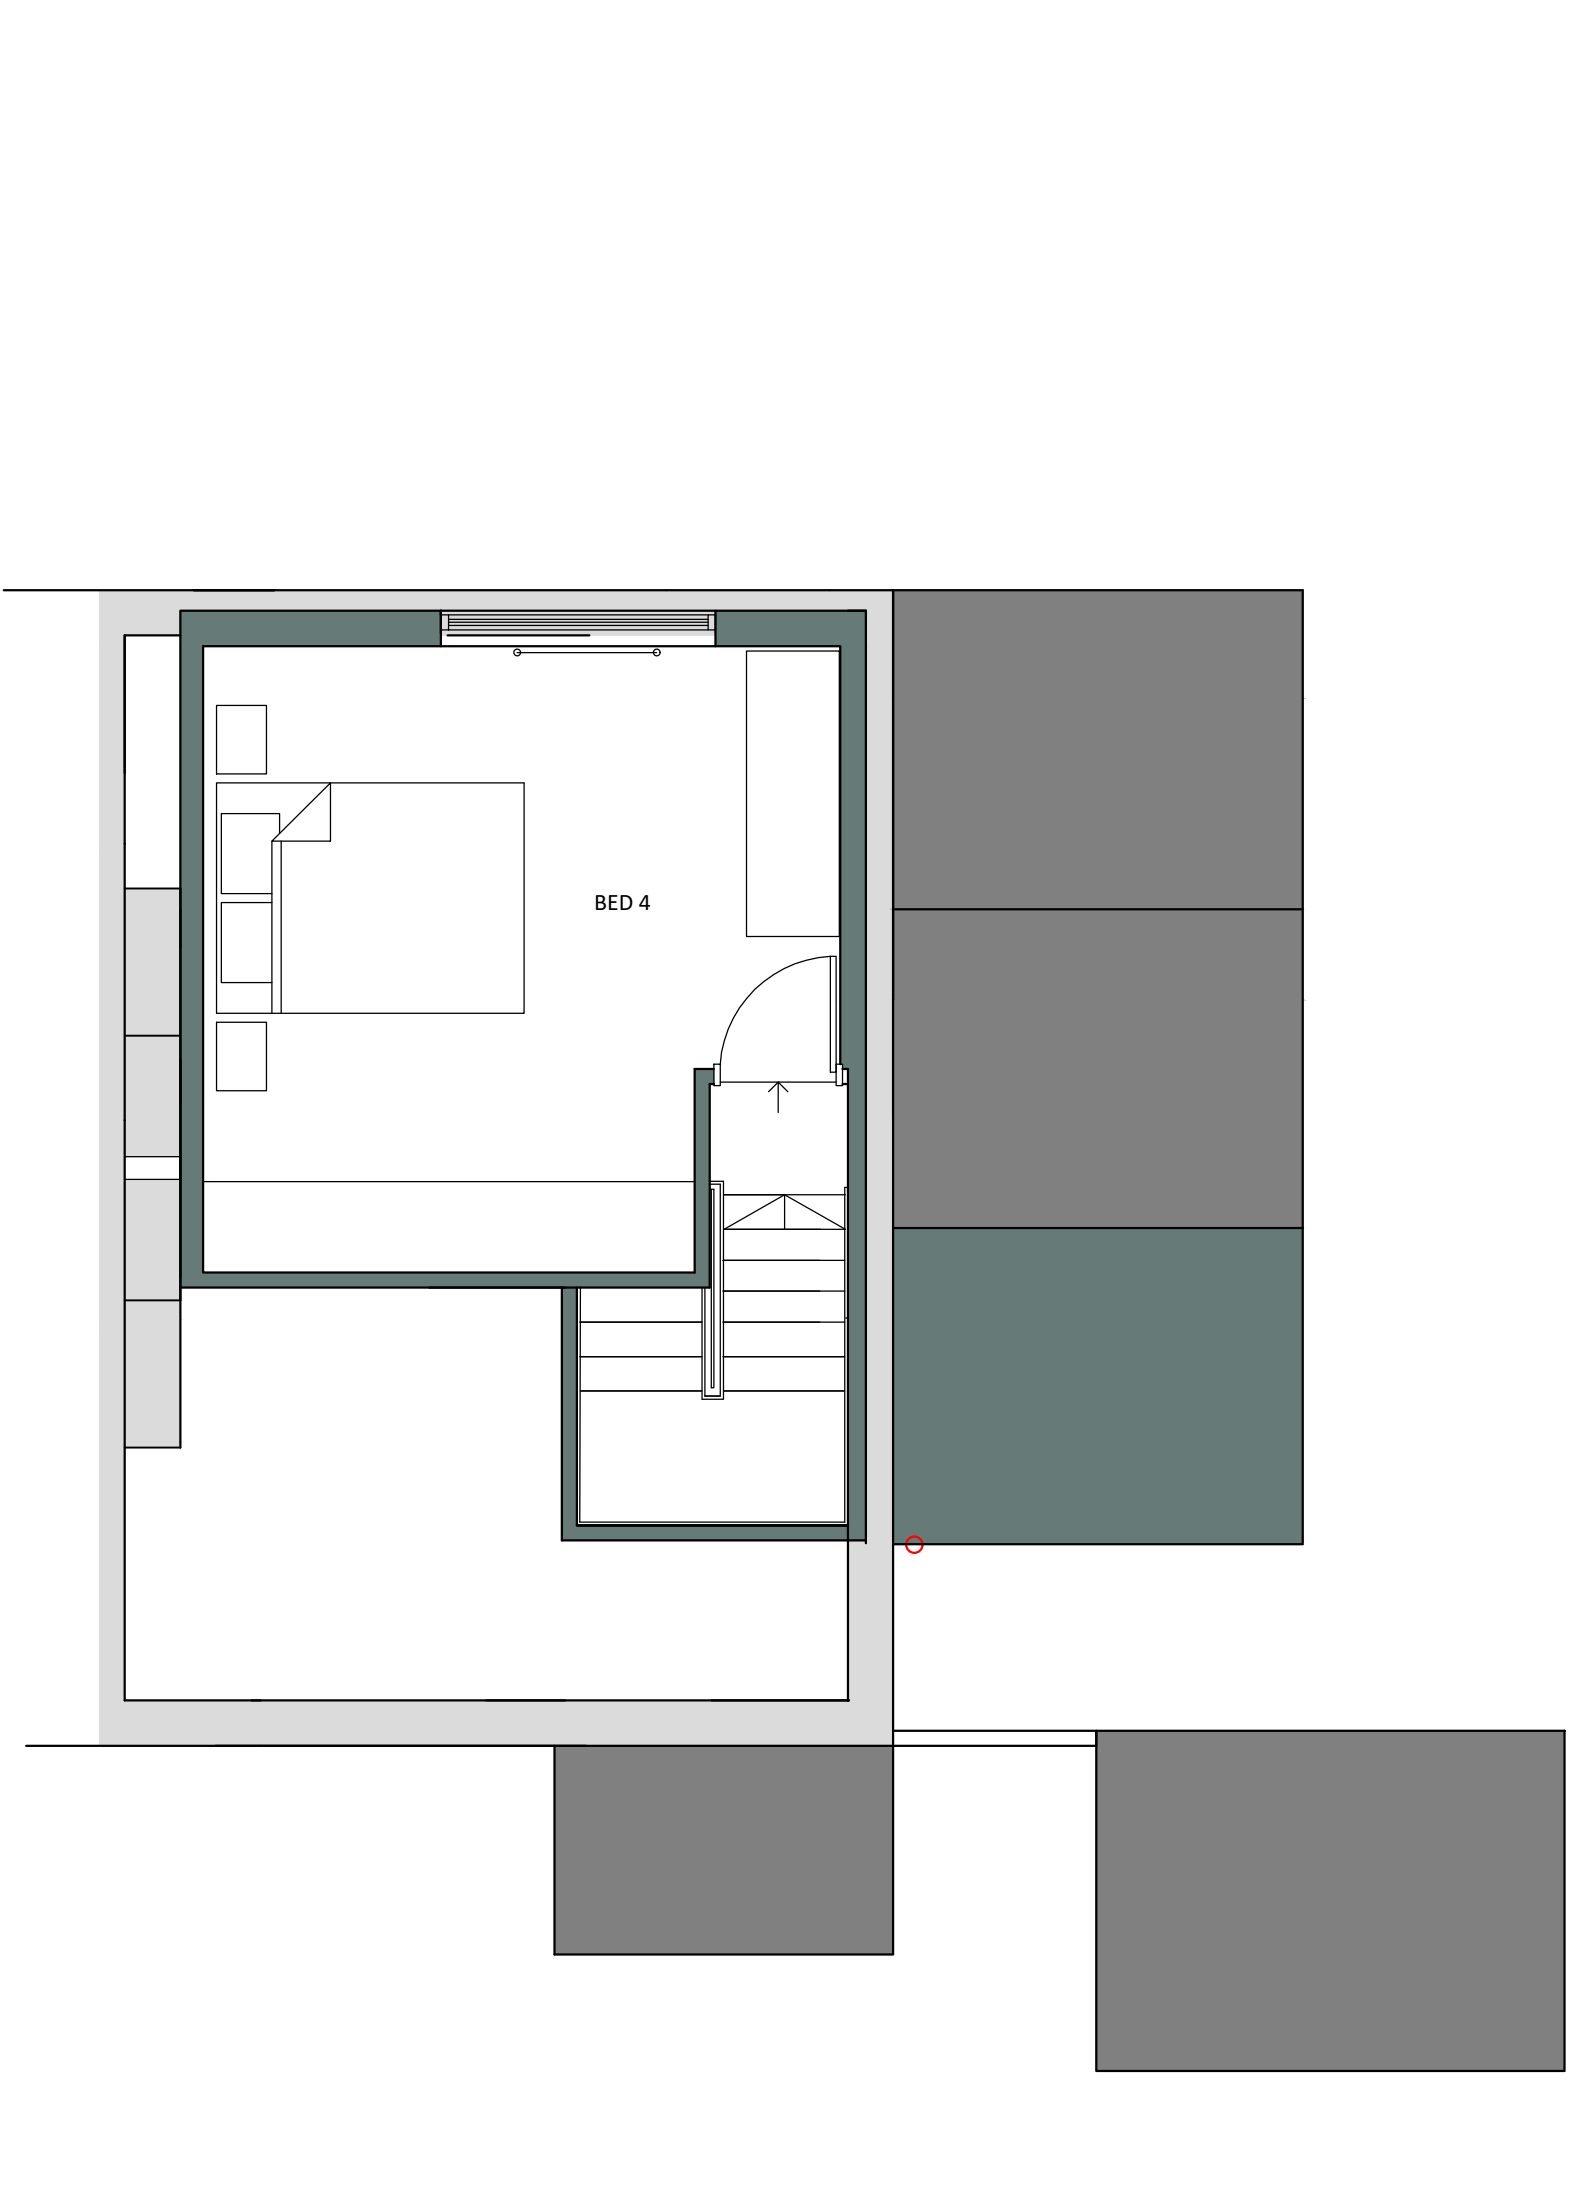

PLANNING DRAWINGS

150 Buxton Road
Whaley Bridge
High Peak
SK23 7JF

Single Storey Side Extension & Rear Dormer

Revision A - Planning Validation	Date 08/05/23
--	-------------------------

Drawing Ref 150BR/PL2/02/A	Date March 2023
--------------------------------------	---------------------------

PLANS ARE TO BE READ IN CONJUNCTION WITH STRUCTURAL ENGINEERS DETAILS. IT IS THE RESPONSIBILITY OF THE CONTRACTOR TO CHECK ALL MEASUREMENTS ON SITE PRIOR TO WORK COMMENCING. IT IS THE RESPONSIBILITY OF THE OWNER TO ENSURE ALL ASPECTS OF THE PARTY WALL ETC ACT 1996 ARE MET. PLEASE CONTACT PLAN DRAWER IF ANY ON SITE AMENDMENTS ARE TO BE MADE.

PLANS + DESIGN
Architectural Drawing

18 Eccles Road
Chapel en le Frith
High Peak
SK23 9RG

07912 845 210

info@plansanddesign.co.uk