



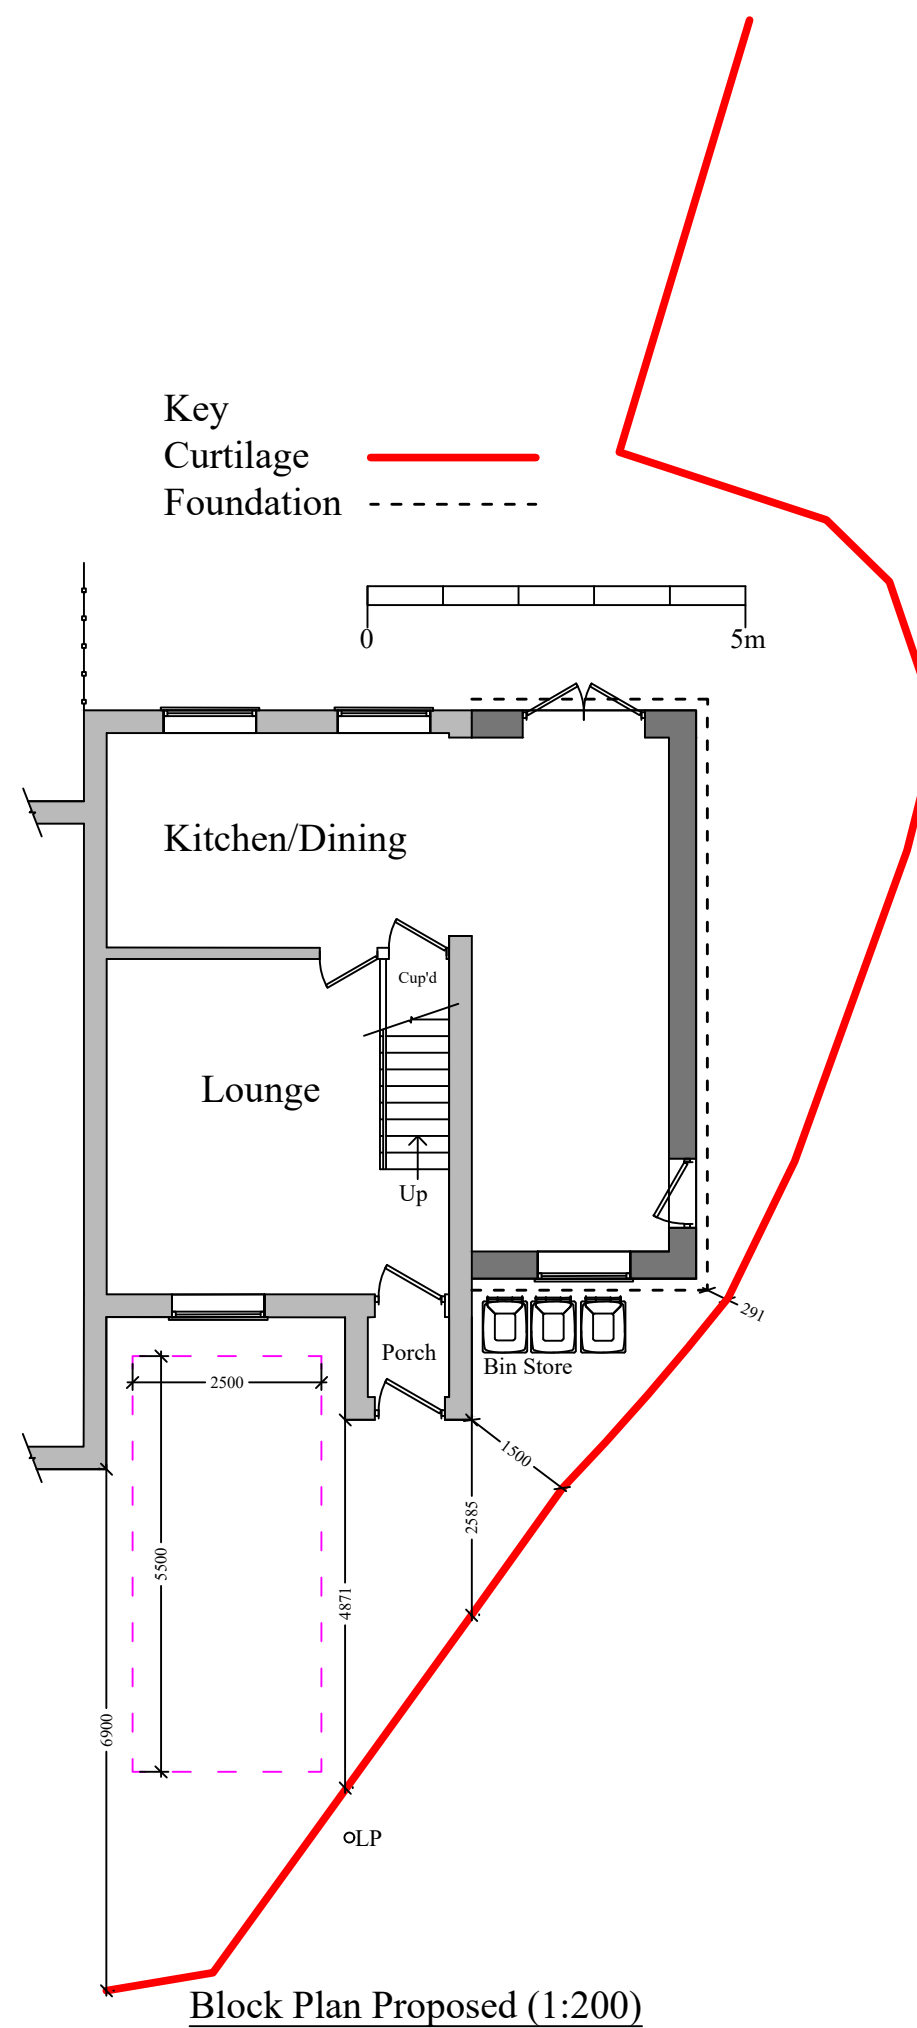

Planning

This drawing is the Copyright of SJ Design Limited.
All dimensions must be checked on site.
All materials and workmanship are to be in accordance with prevailing British Standards, Codes of Practice, Building Regulations, manufacturers and federation recommendations and all to the complete satisfaction of SJ Design Limited.

A	02.05.23	Following LA comments
B	03.05.23	Following LA comments

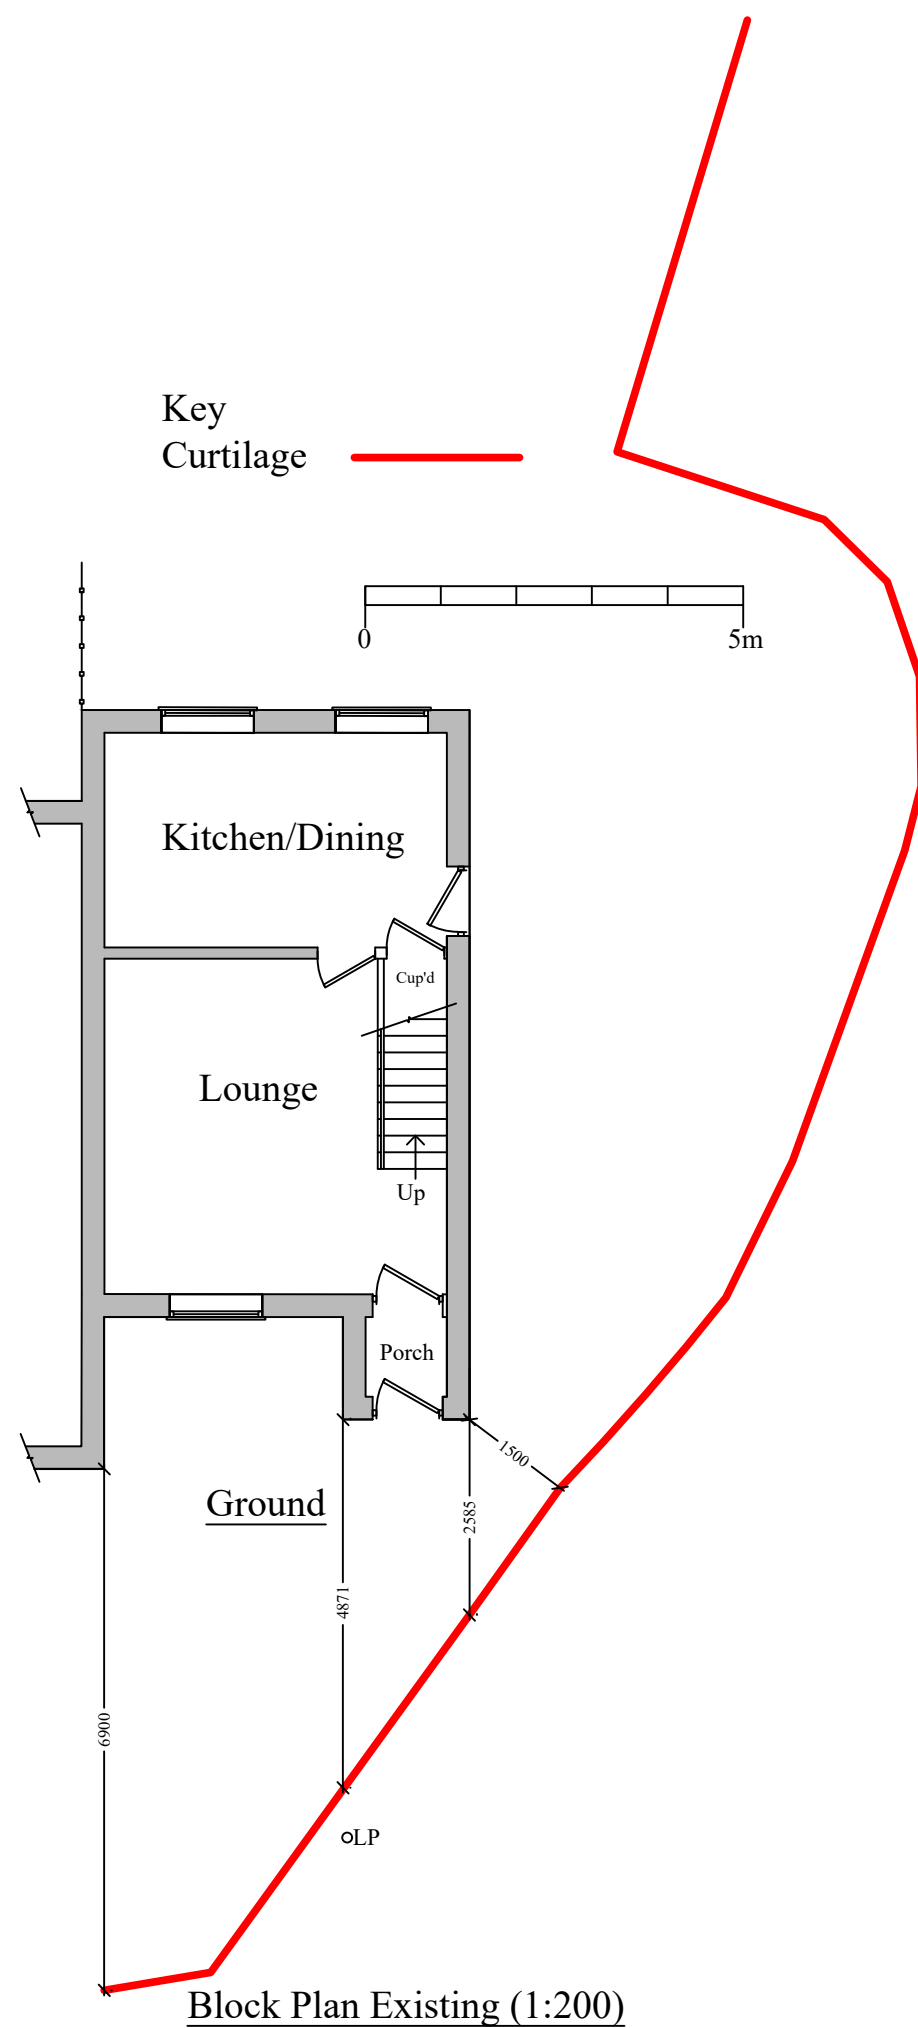

DESIGN LTD

Building Design & Surveying Consultants
The Old Co-Op Building, Church Street,
Hayfield, High Peak SK22 2JE
Tel:01663 742903 Fax:01663 751247
Mobile: 07984 007 087 Email: info@sjdesign.net
www.sjdesign.net

Client
Adam Jackson
Job Title
Proposed extensions at
37 Belgrade Avenue
Chinley
High Peak
SK23 6BG

Drawing Title
Block Plans as existing
and proposed

Scale
1:100; @A2 unless marked
Date
April 2023
Drawn by
SJ

Drawing No. 201	Rev. B
--------------------	-----------