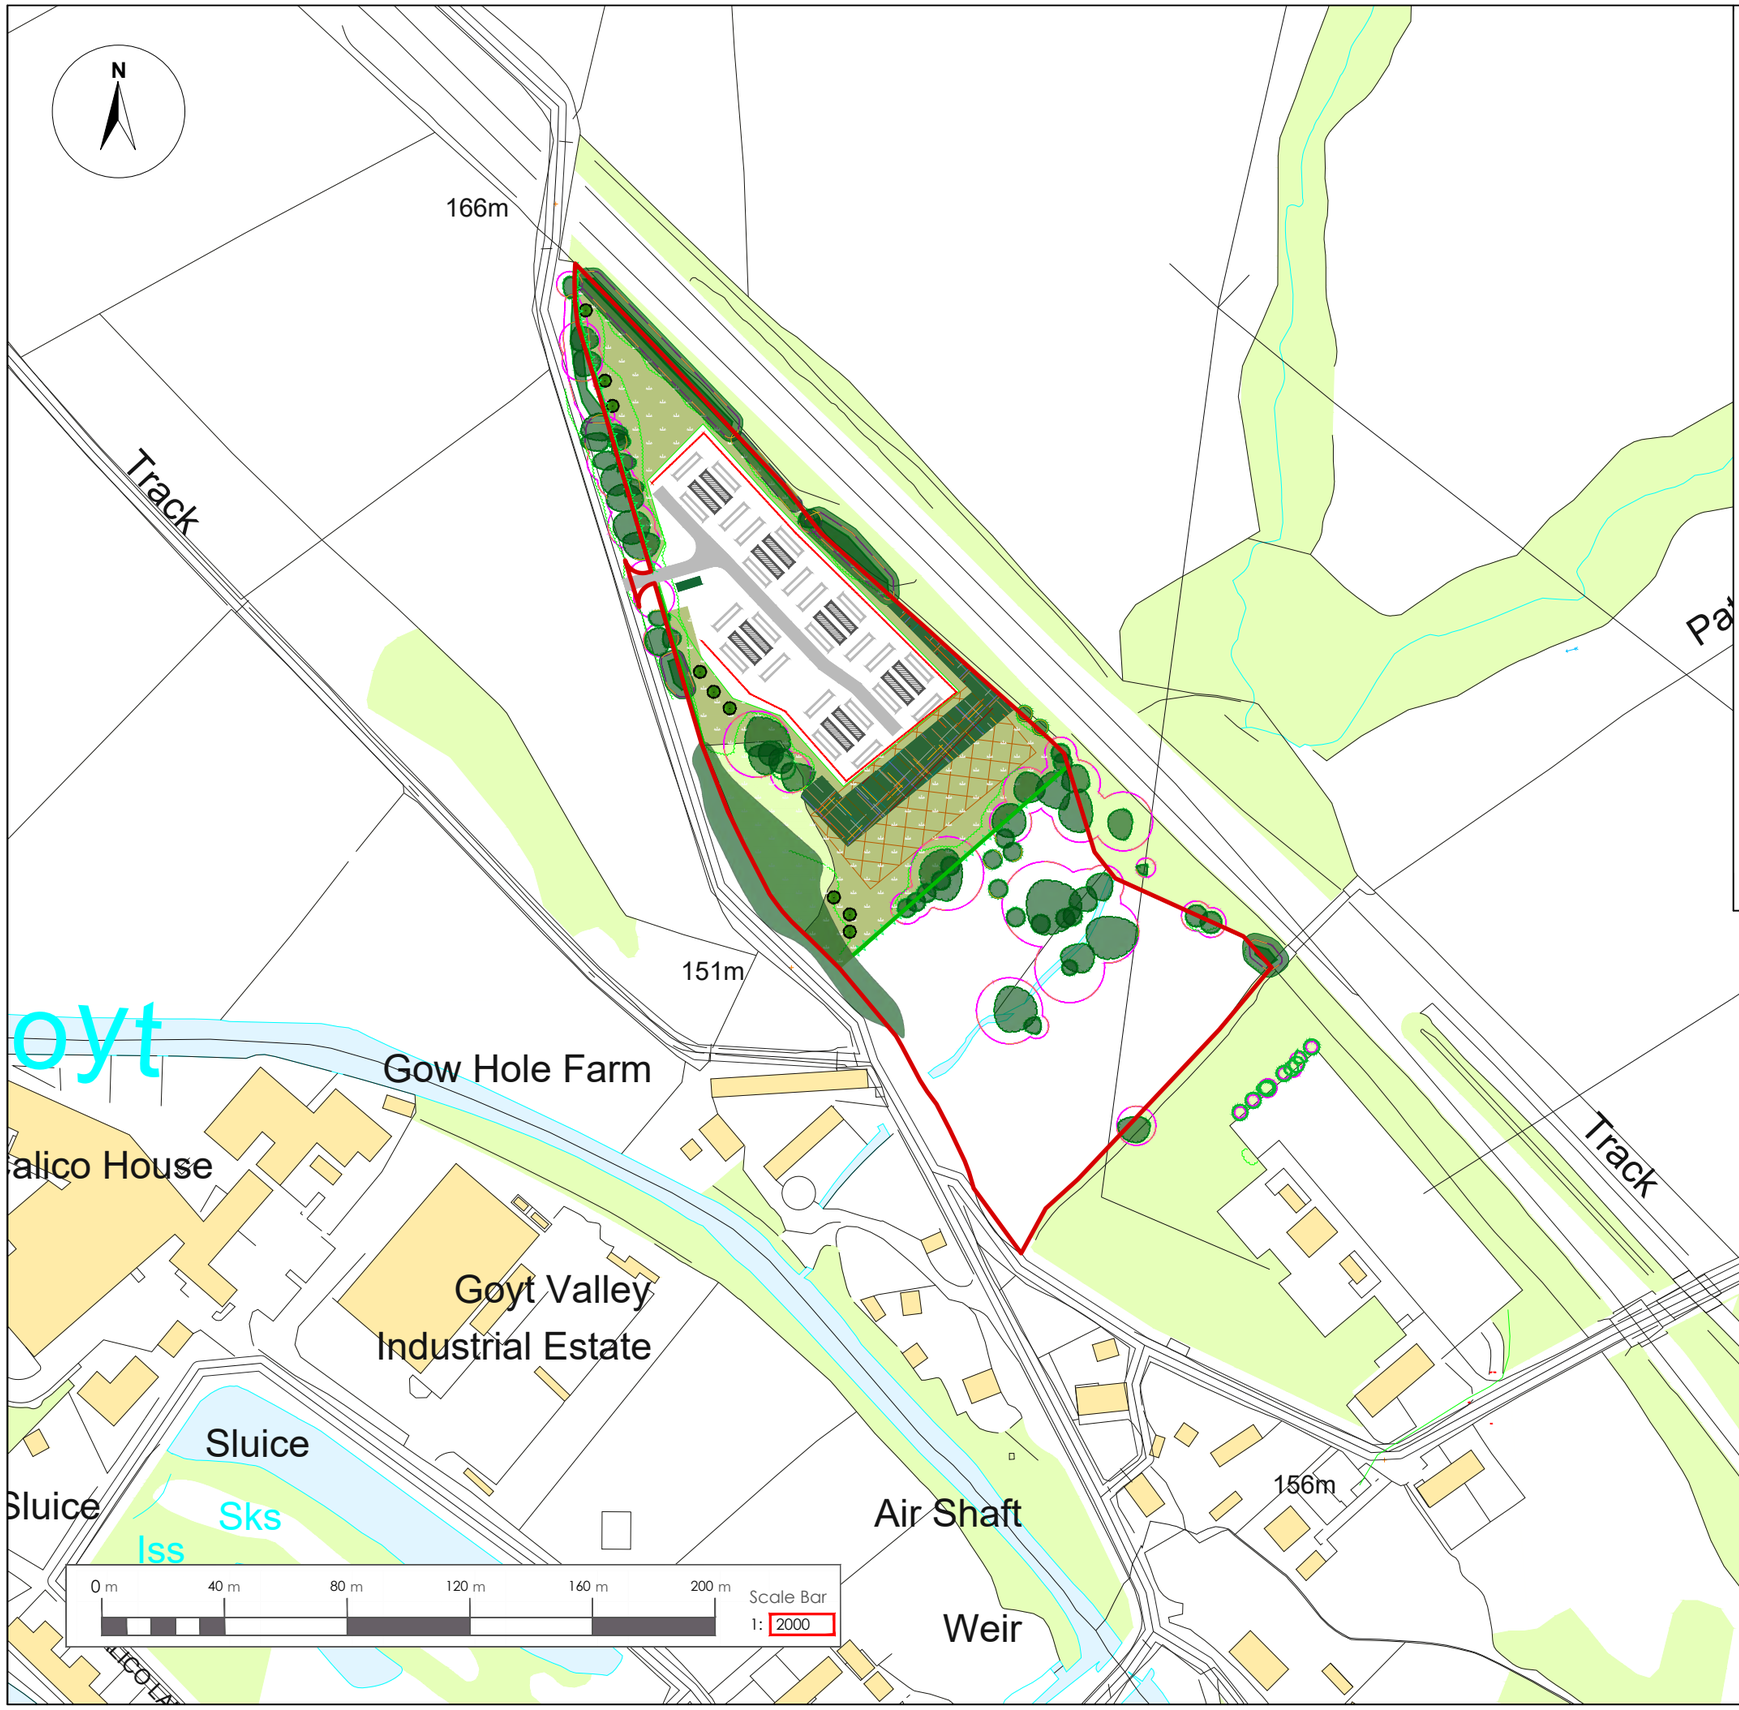

KEY:

- Development Boundary
- Root Protection Offset
- Fenceline
- Generic Battery Pack
- Power Control System
- Access Road
- DNO Customer Substation
- Bunding
- Noise Barrier
- Existing vegetation
- Existing vegetation RPAs

PROPOSED

- Native woodland / scrub mix
- Tree planting
- Wild flower-rich tussock grassland to ecologist's specifiction
- Native hedgerow planting
- Permeable base

© 2023 RPS Group

Notes

1. This drawing has been prepared in accordance with the scope of RPS's appointment with its client and is subject to the terms and conditions of that appointment. RPS accepts no liability for any use of this document other than by its client and only for the purposes for which it was prepared and provided.
2. If received electronically it is the recipients responsibility to print to correct scale. Only written dimensions should be used.
3. i, The plans shown are for planning purposes only.
   ii, All buildings shown are subject to detailed design for construction purposes.
4. RPS is not appointed as principal designer for the purposes of the Construction (Design & Management) Regulations 2015 (or its successors).
5. The design and layout of the buildings shown will be subject to relevant Building Regulation requirements and Construction (Design & Management) Regulations requirements. This may result in further changes to the final design and construction of the development.

Legend

Application Boundary

Rev	Description	By	CB	Date

MAKING COMPLEX EASY

20 Western Avenue, Milton Park, Abingdon, Oxfordshire, OX14 4SH
T: +44(0)1235 821 888 **E:** rpsox@rpsgroup.com

Client: Novus Renewable Services

Project: Marsh Lane Energy Storage Project
SK23 7QE

Title: Layout Plan

Status	Drawn By	PM/Checked by
FINAL	AJC	JB
Job Ref	**Scale @ A3**	**Date Created**
NP12456	1:2000	April 2023

RPS Drawing/Figure Number: 12456-0010-02

Rev: -

rpsgroup.com

O:\12456 Gowhole Farm\Tech\Drawings\12456-0010-02.vwx