


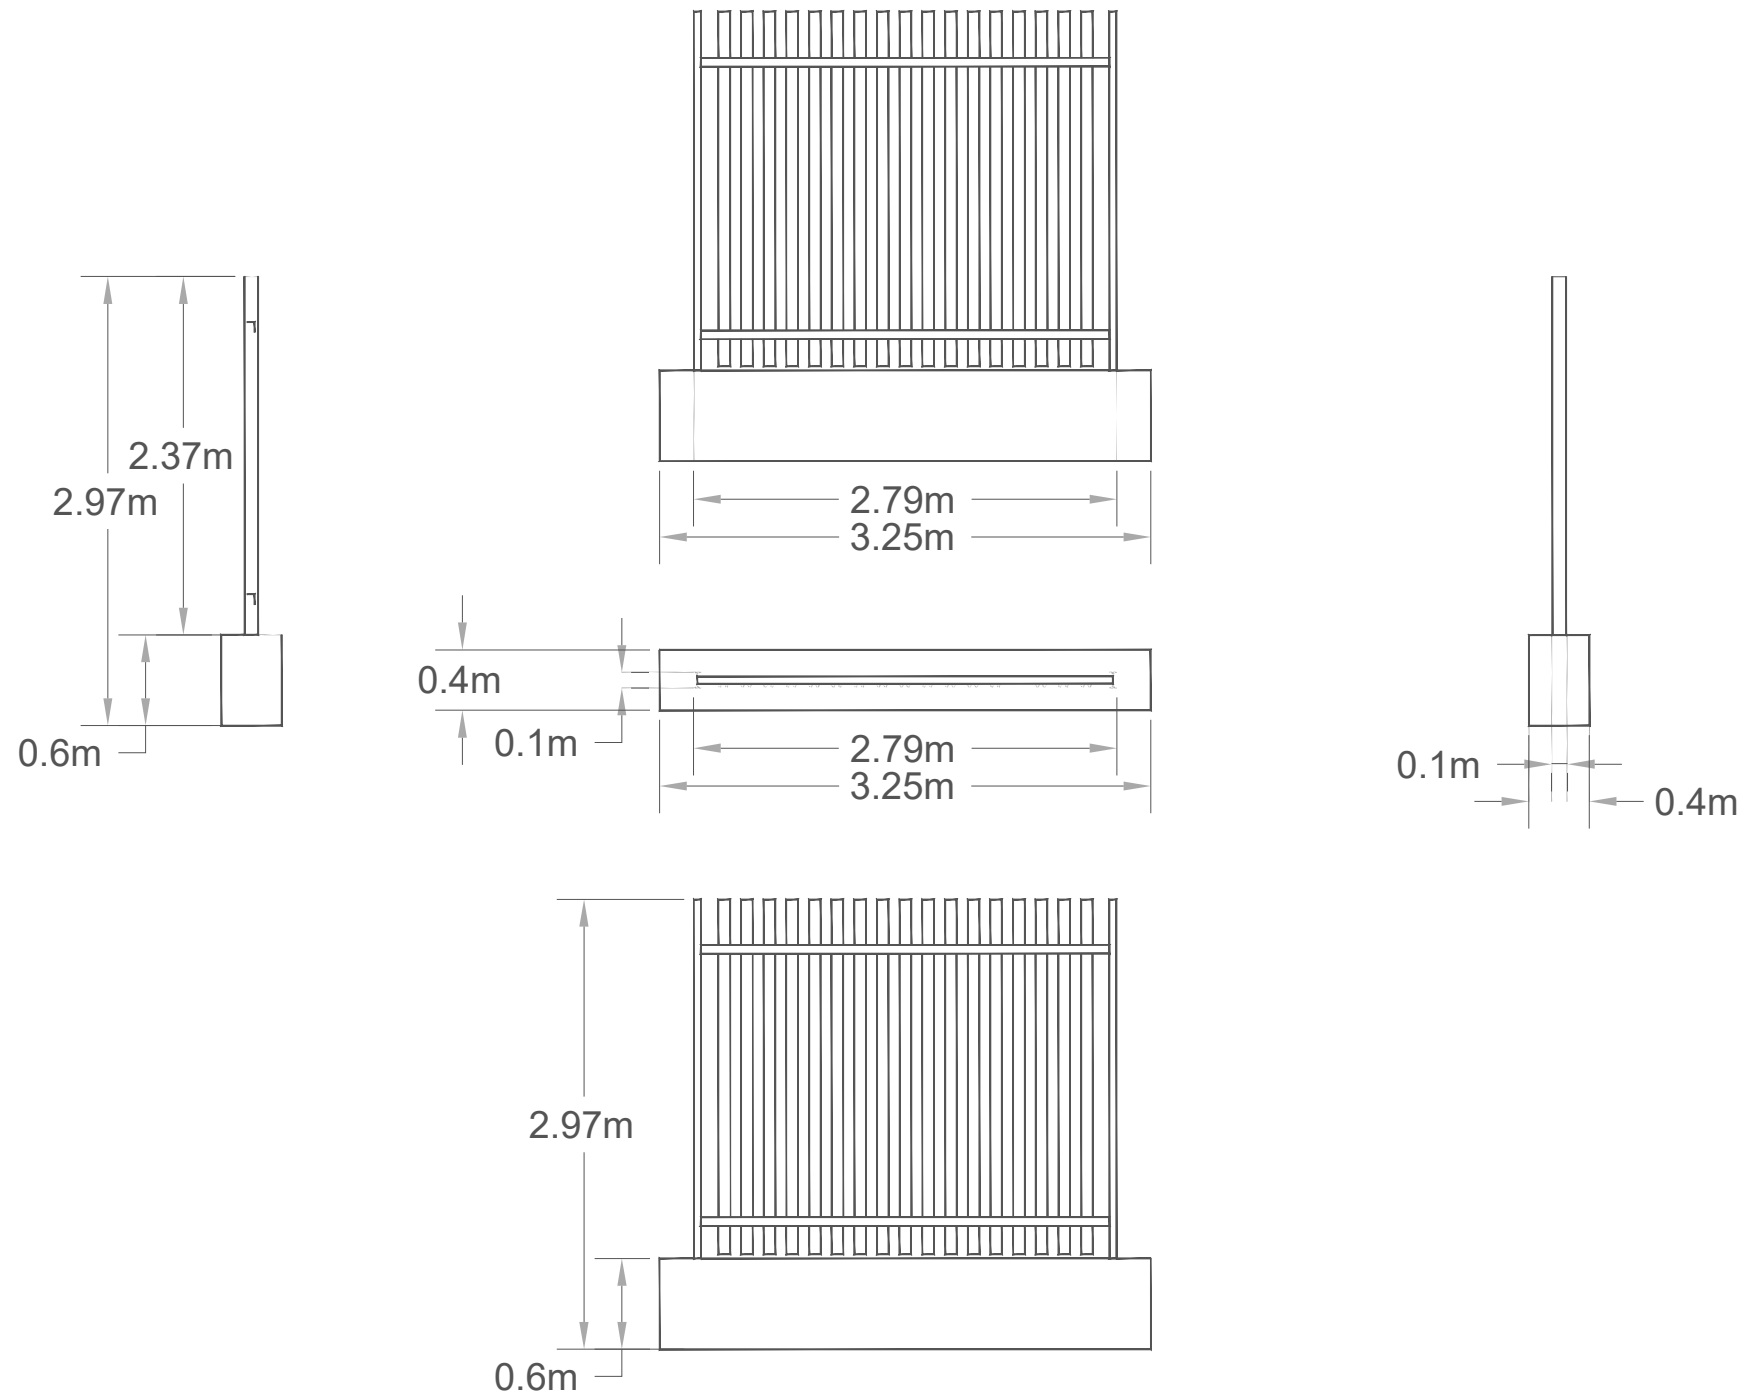

DATE: 04/05/2022

PROJECT TITLE:
Marsh Lane Energy Storage

DRAWING TITLE:
Palisade Fence

SCALE: 1:50

PAGE SIZE: A3

DRAWN BY: RP

APPROVED BY: SM