



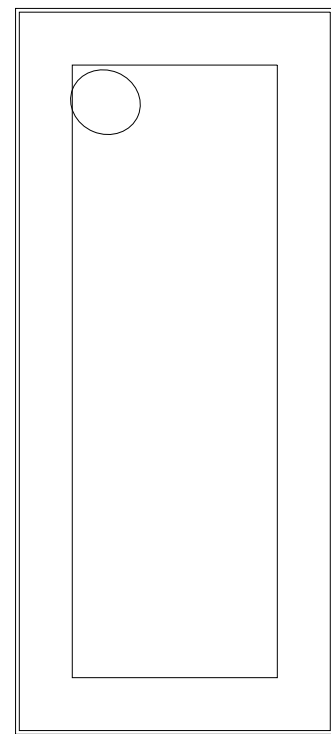

Top Elevation

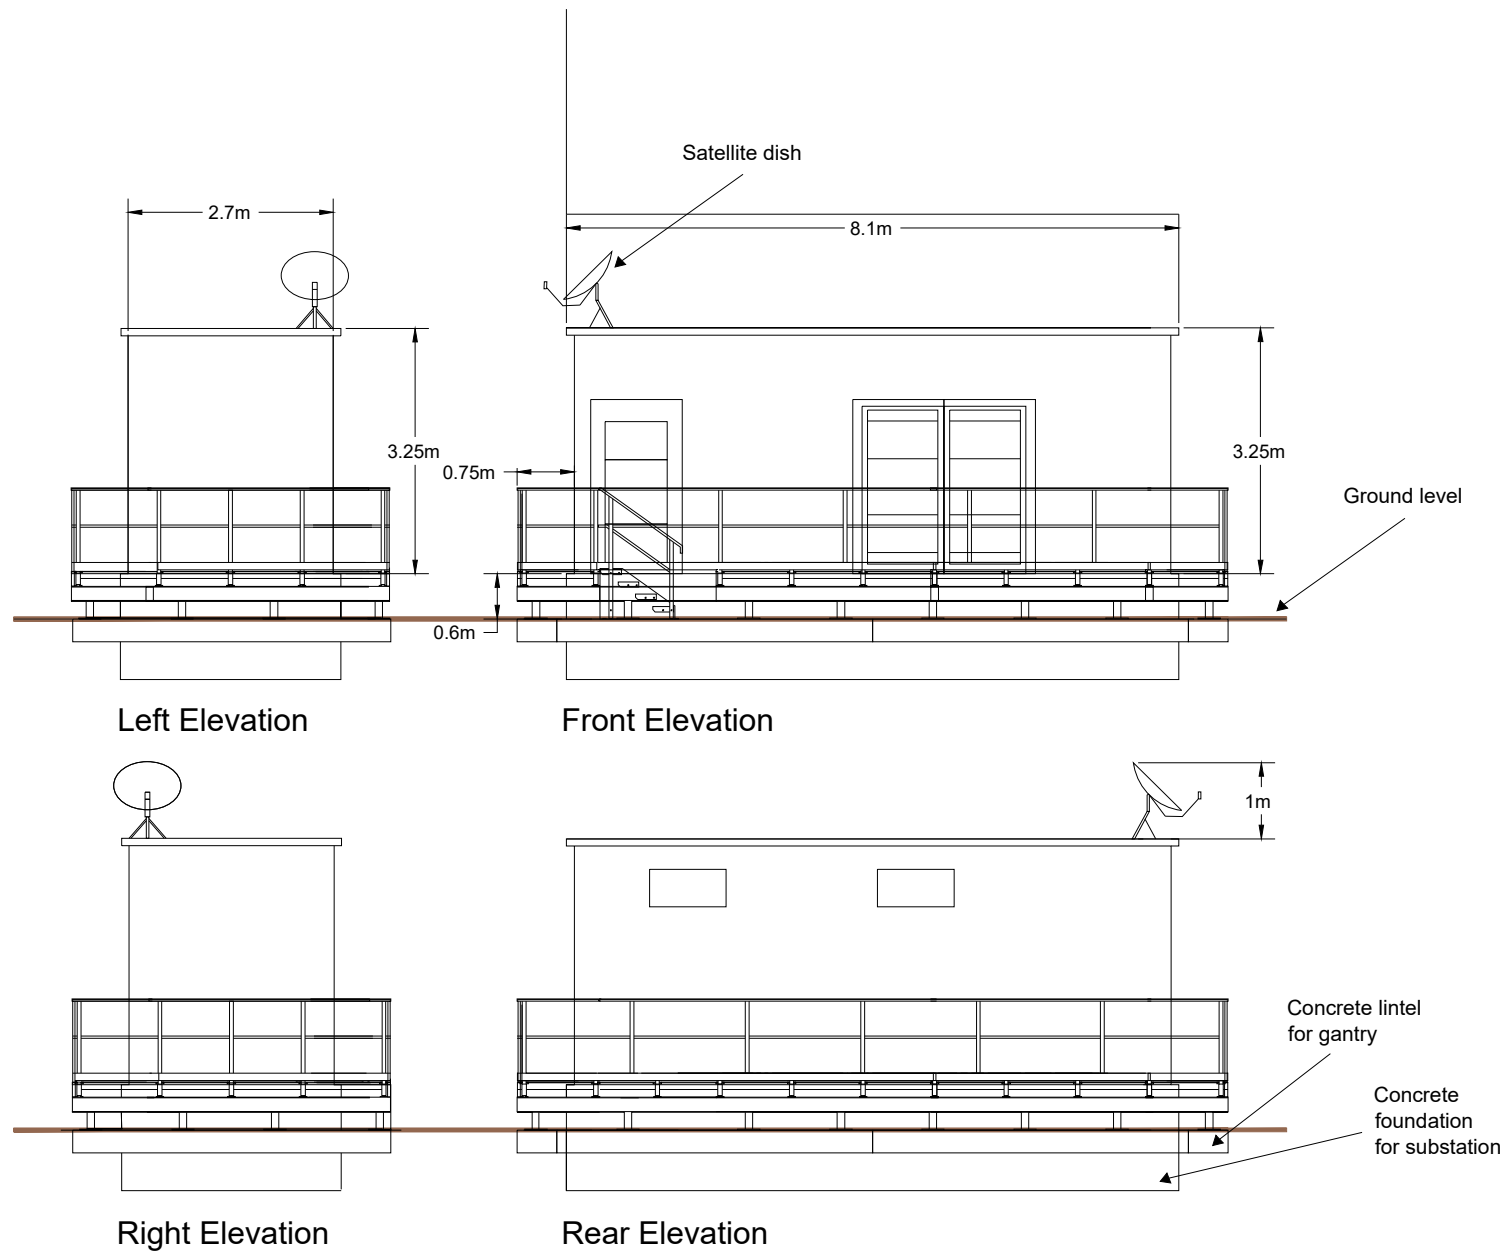

DATE: 03/05/2022

PROJECT TITLE:
Marsh Lane Energy Storage

DRAWING TITLE:
Substation

SCALE: 1:100

PAGE SIZE: A3

DRAWN BY: RP

APPROVED BY: SM