


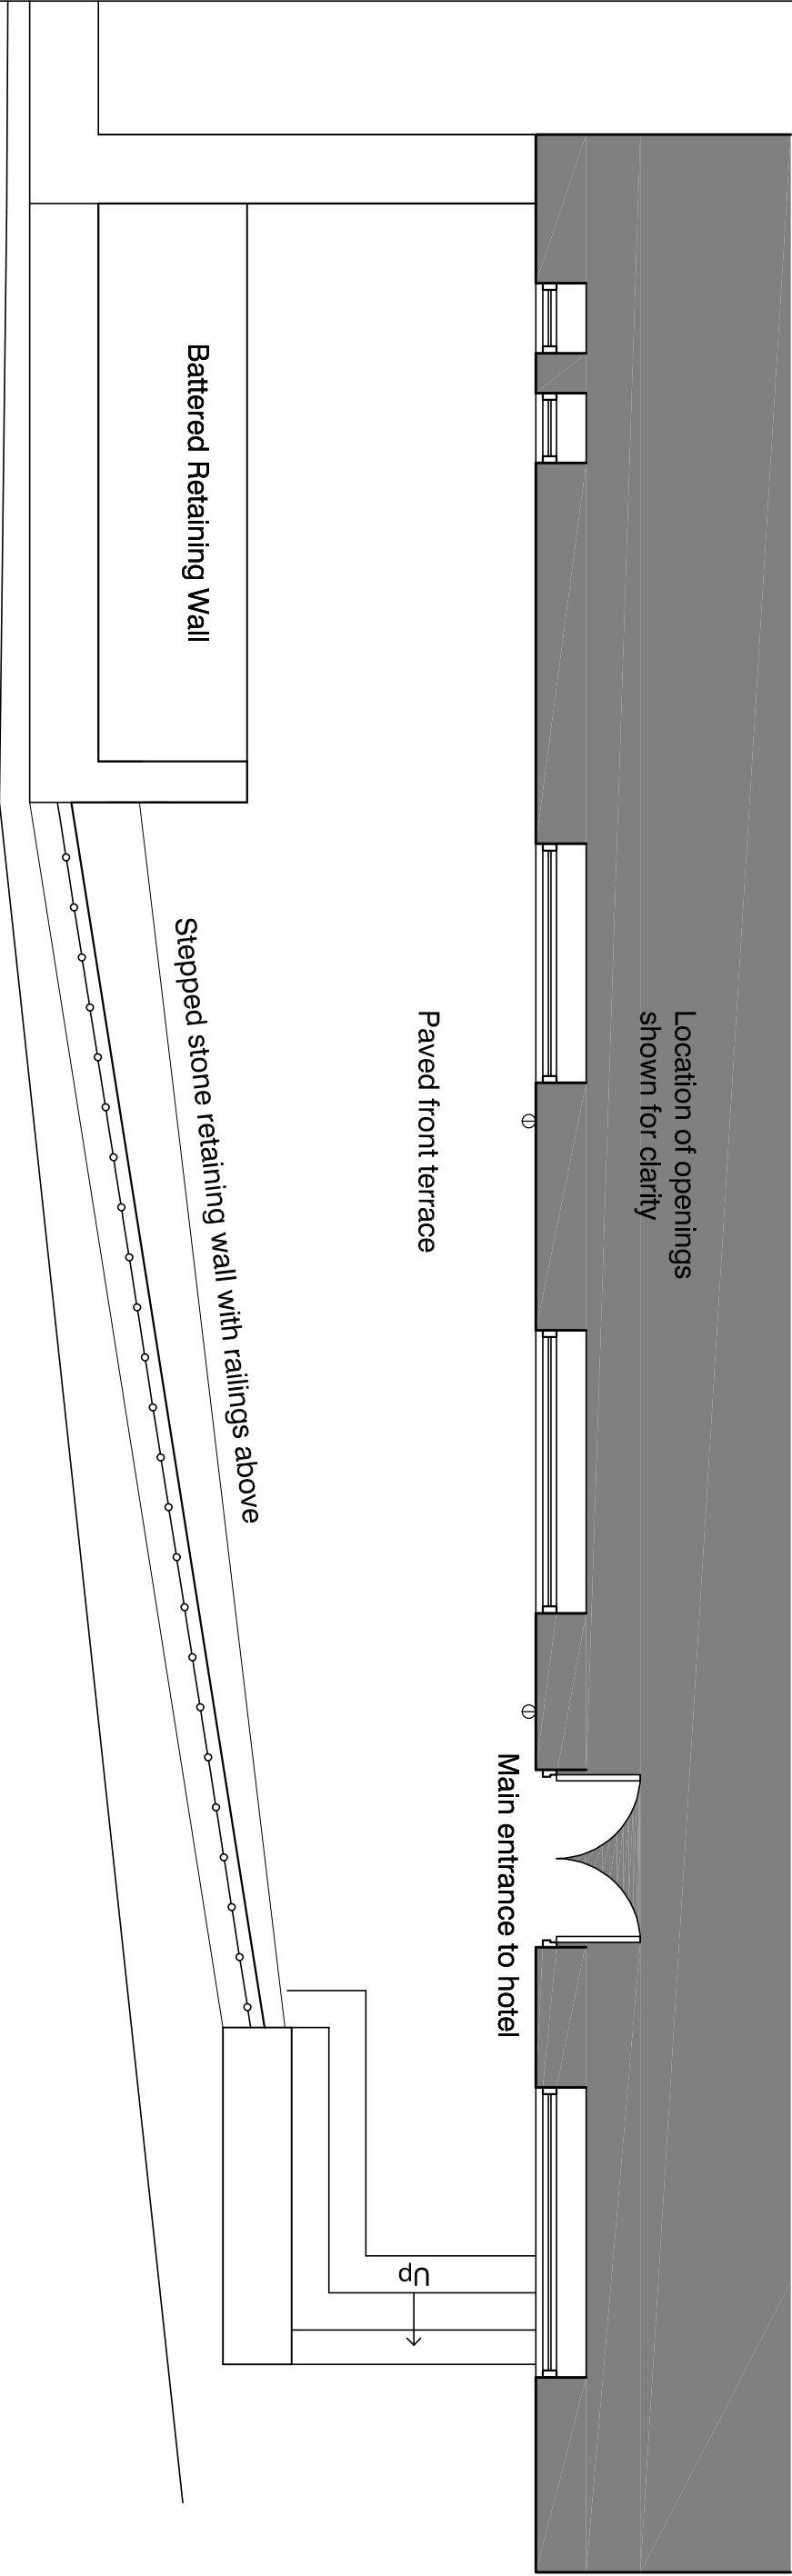

Pavement Edge

CHURCH STREET

Battered Retaining Wall

Stepped stone retaining wall with railings above

Paved front terrace

Location of openings
shown for clarity

Main entrance to hotel

Up



HIGH PEAK ARCHITECTS LTD

2nd Floor, Wharf House, Wharf Road, Walsley Bridge, High Peak, Derby's SK23 7AD
Tel: 01663 719717 Web: www.highpeakarch.com Email: hpa@highpeakarch.com



Timber Garden Structure

George Hotel, Hayfield

Existing Plan at front

1884.PL04

SCALE 1:50



CLIENTS/CONTRACTORS ARE ADVISED TO CLARIFY
DIMENSIONS PRIOR TO SETTING OUT AND NOT TO
SCALE OFF THE DRAWING