


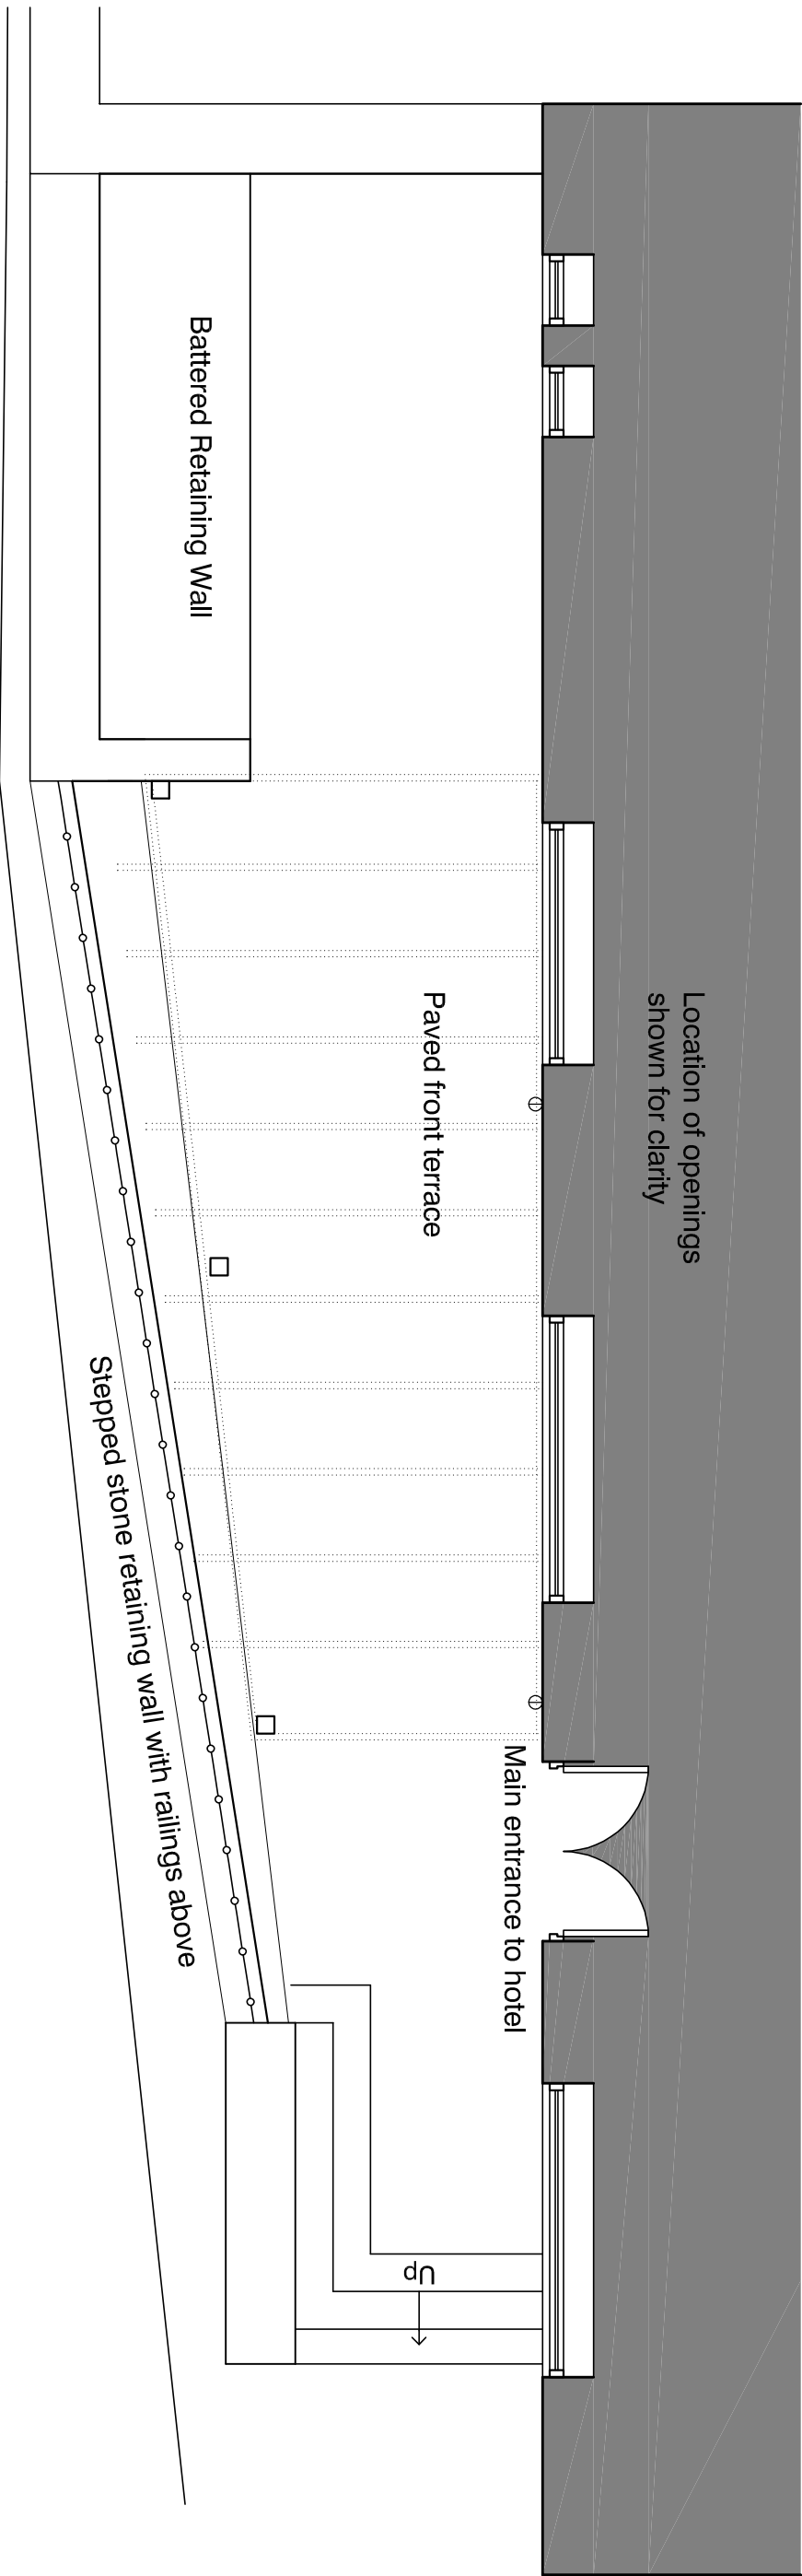

Pavement Edge

CHURCH STREET

Garden Structure:

Oak with dark brown stain.

Posts 125 x 125mm, joists 140 x 45mm.

Location of openings
shown for clarity

Paved front terrace

Main entrance to hotel

Up

Stepped stone retaining wall with railings above

Battered Retaining Wall



HIGH PEAK ARCHITECTS LTD

2nd Floor, Wharf House, Wharf Road, Whaley Bridge, High Peak, Derby's SK23 7AD
Tel: 01663 719717 Web: www.highpeakarch.com Email: hpa@highpeakarch.com



Timber Garden Structure

George Hotel, Hayfield

Proposed Plan at front

1884.PL08

SCALE 1:50



CLIENTS/CONTRACTORS ARE ADVISED TO CLARIFY
DIMENSIONS PRIOR TO SETTING OUT AND NOT TO
SCALE OFF THE DRAWING

Scale: 1:50 @ A3

Date: May 2023

Rev: