


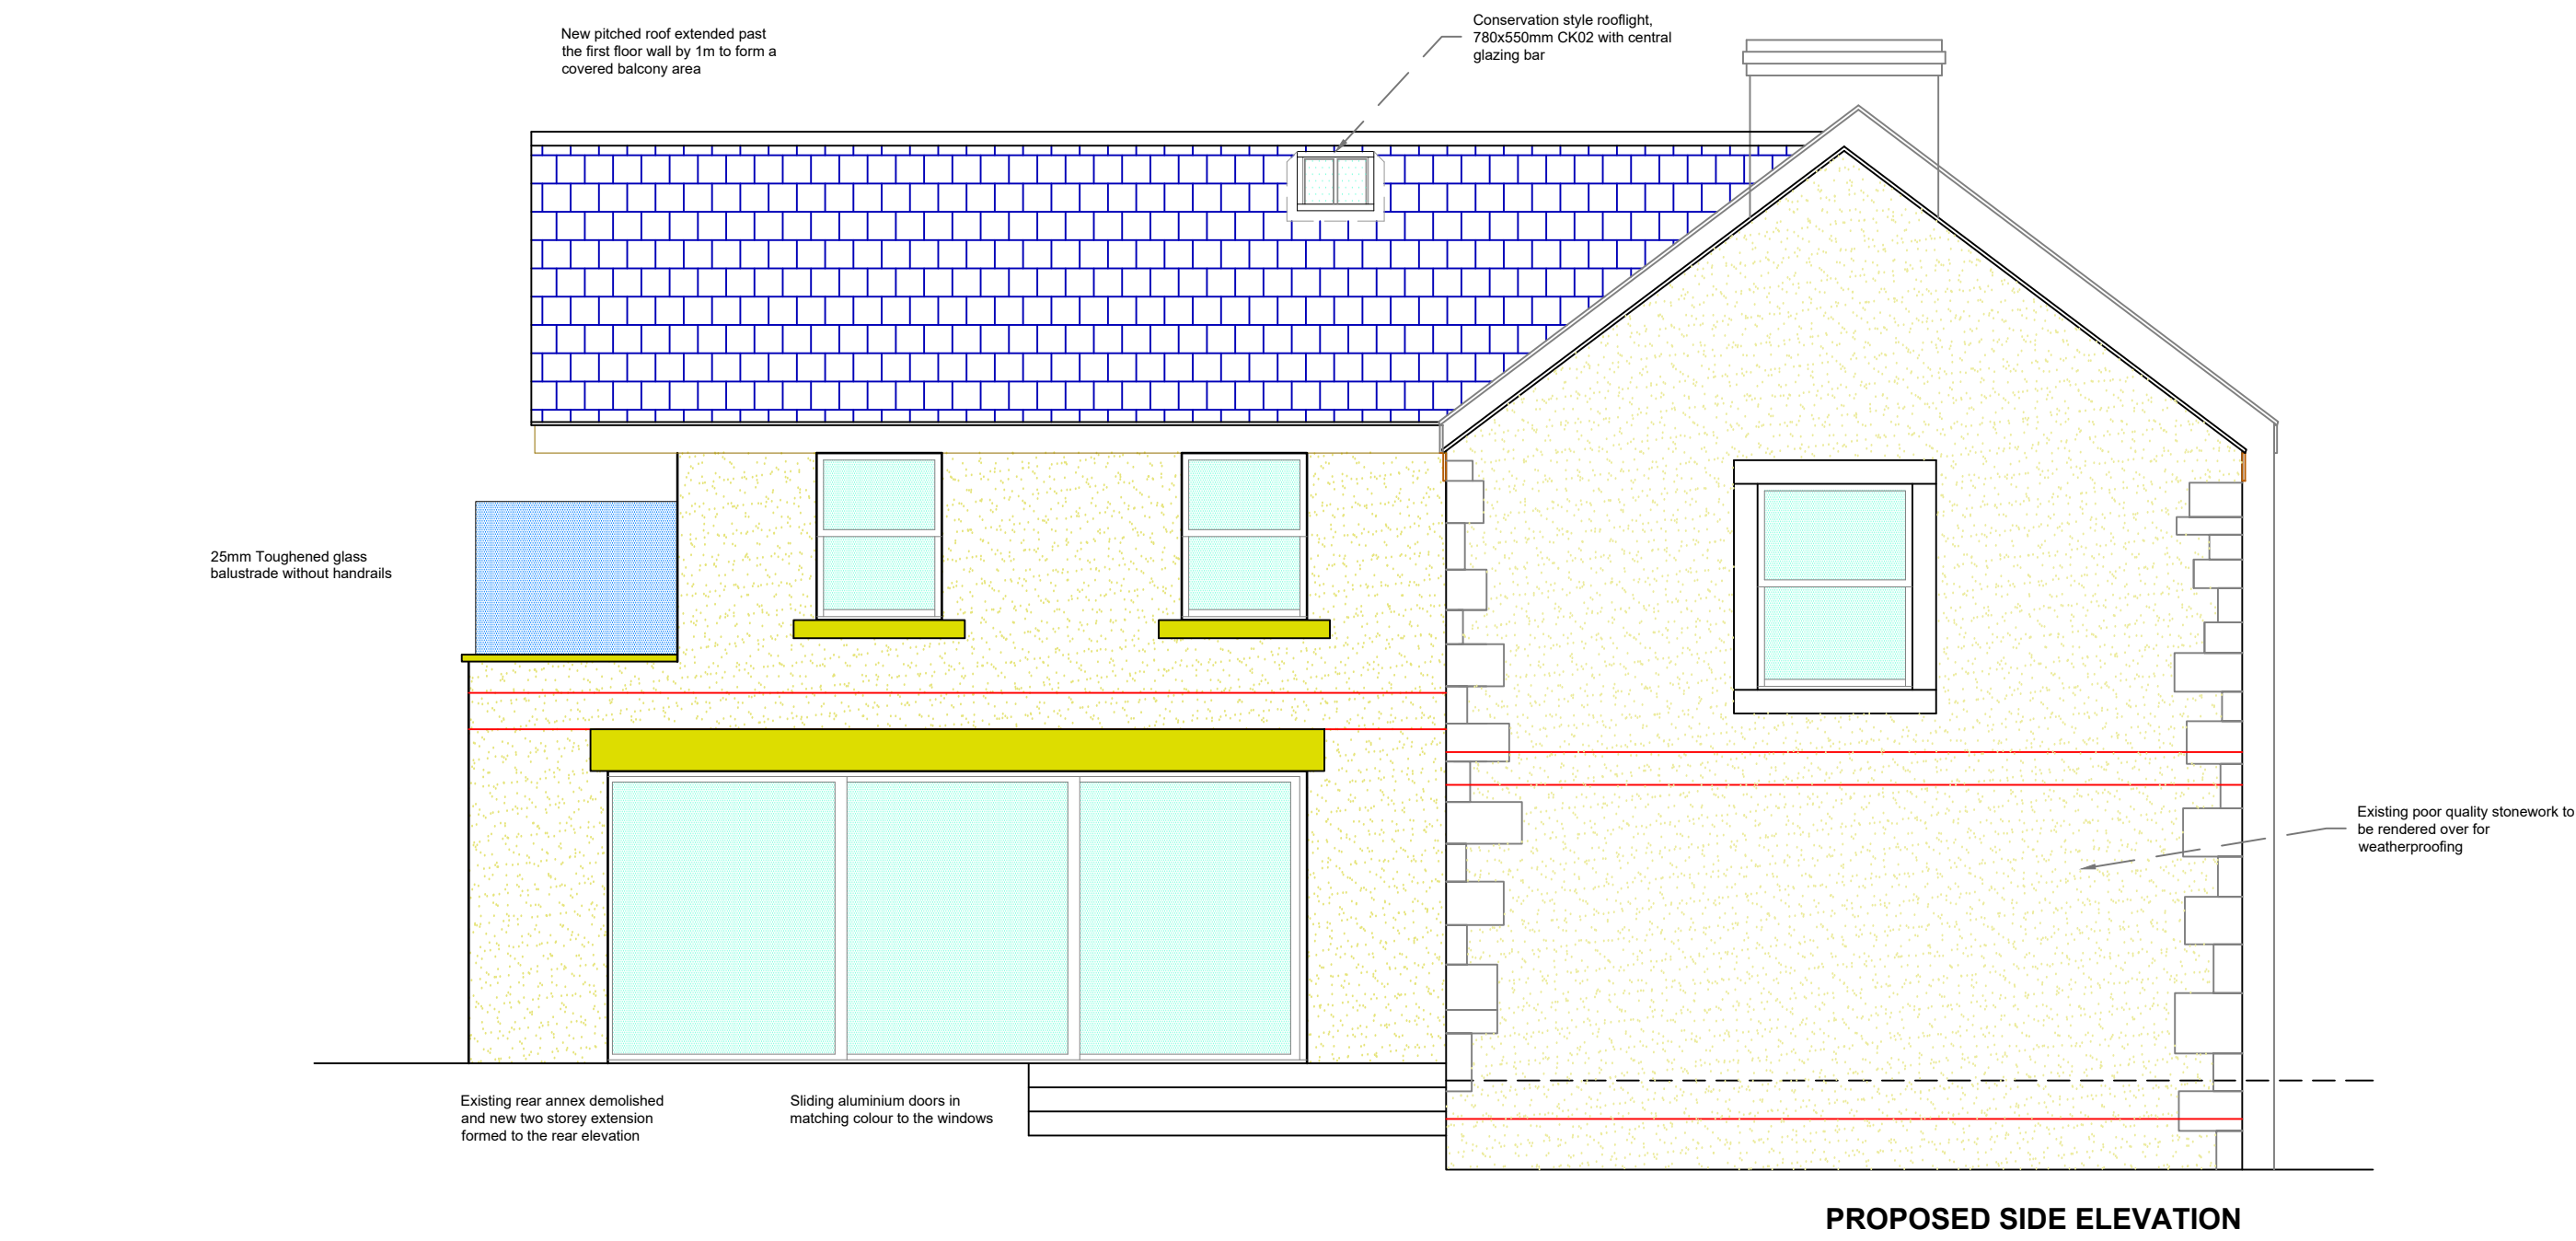

Elevation Materials Legend	
	New Facing Stonework Random Course Natural Stone To match the existing
	New Facing Render Colour - Cream Smooth finish
	Existing Stonework Random Course Natural Stone
	New Slate Roof Colour - Natural Blue / Grey Slate To match the existing
	Existing Slate Roof Colour - Natural Blue / Grey Slate
Windows to be mock silding sash units in uPVC with timber profile. Colour - Ivory	
Pedestrian doors to the entrance arch to be Oak stained Hardwood doors. Pedestrian doors to the Utility and the garage to be composite. Colour - Sage Green	
Aluminium Sliding doors to have smooth finish - Colour Ivory	
Openings to have natural stone heads and cills where indicated on the drawings to match the existing opening detail.	
Fasica Boards to be painted timber to match the existing colour and style	
Rainwater Goods to be Heritage Aluminium, Round profile to the front elevation. Sides and Rear to be uPVC in round profile All Colour - Black	

