




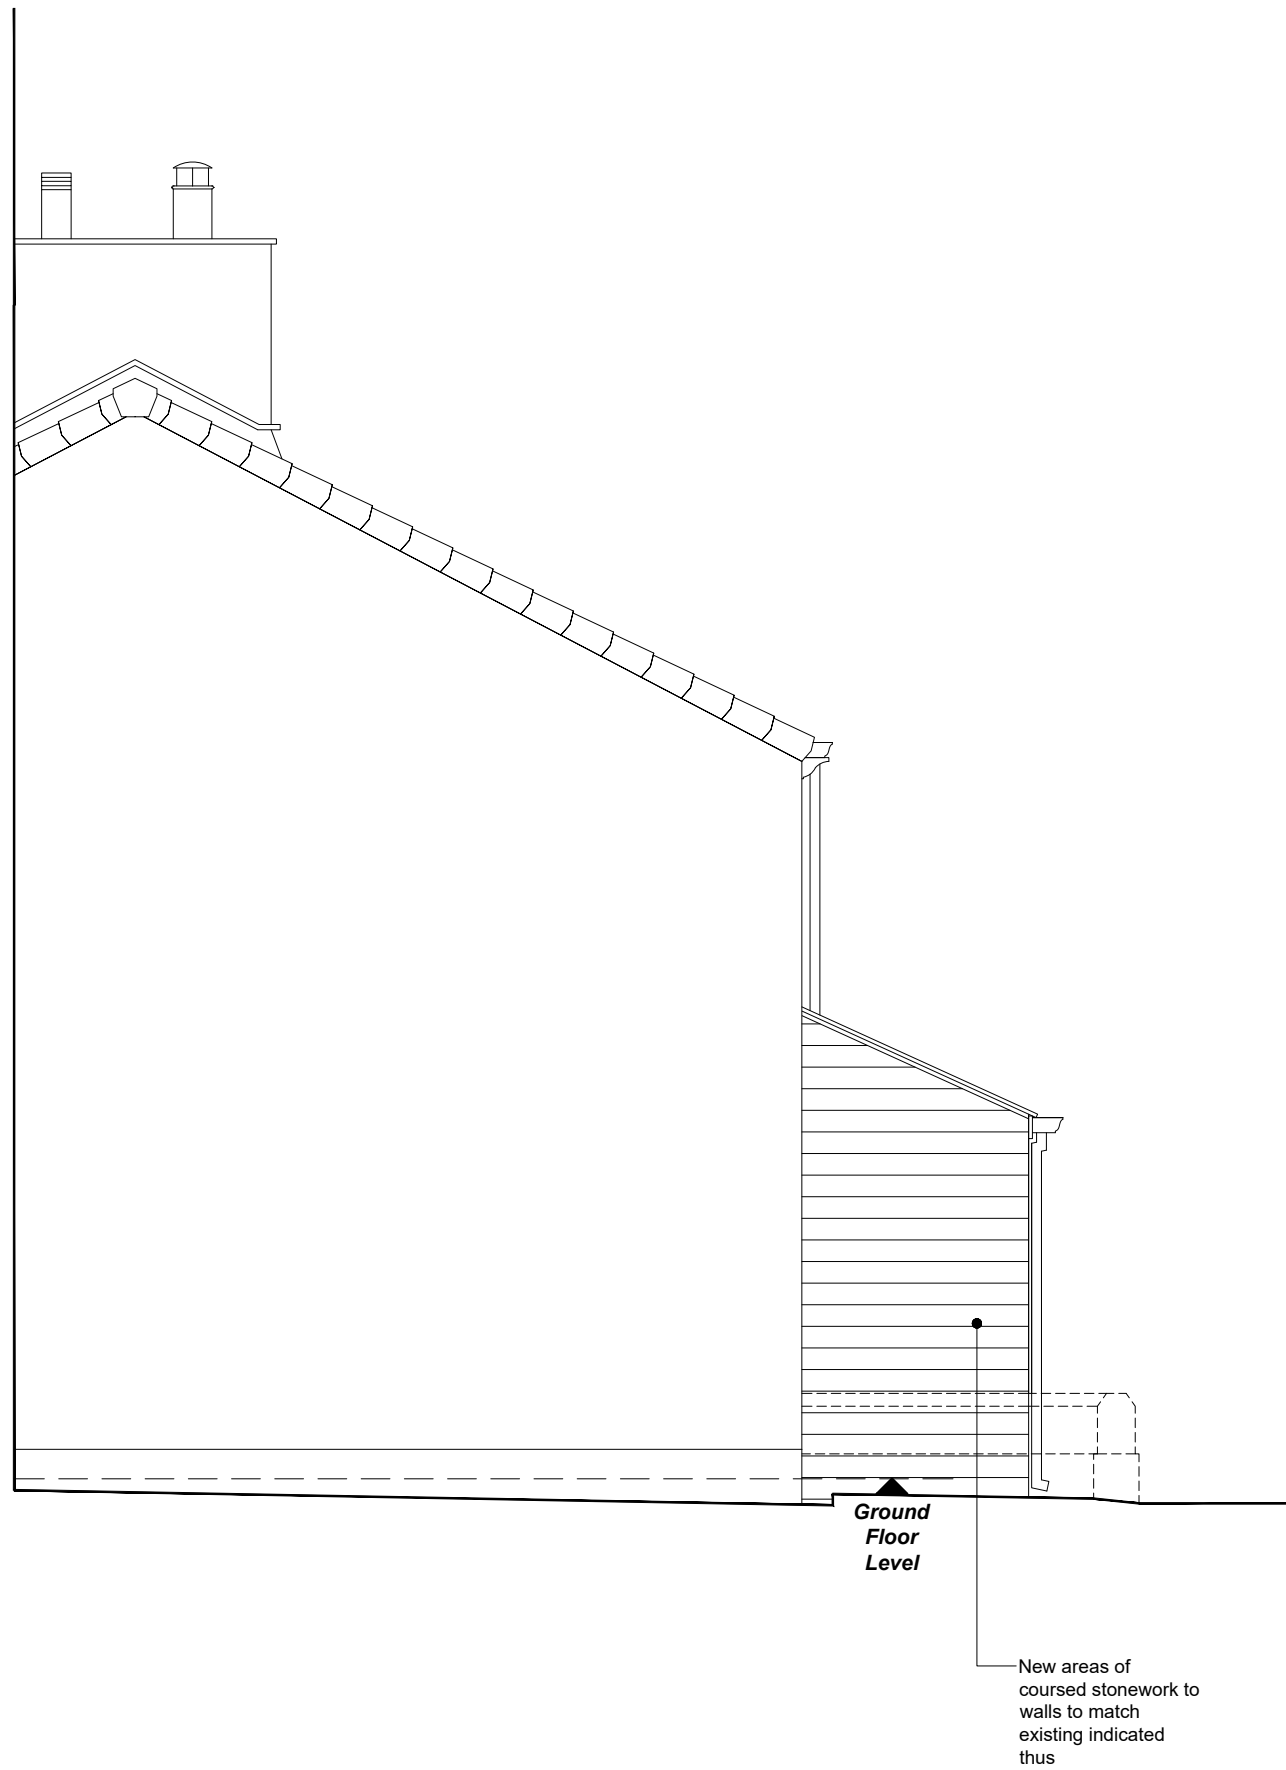

PROPOSED SIDE (NORTH EASTERN) ELEVATION
SHOWING PROPOSED DRAUGHT LOBBY

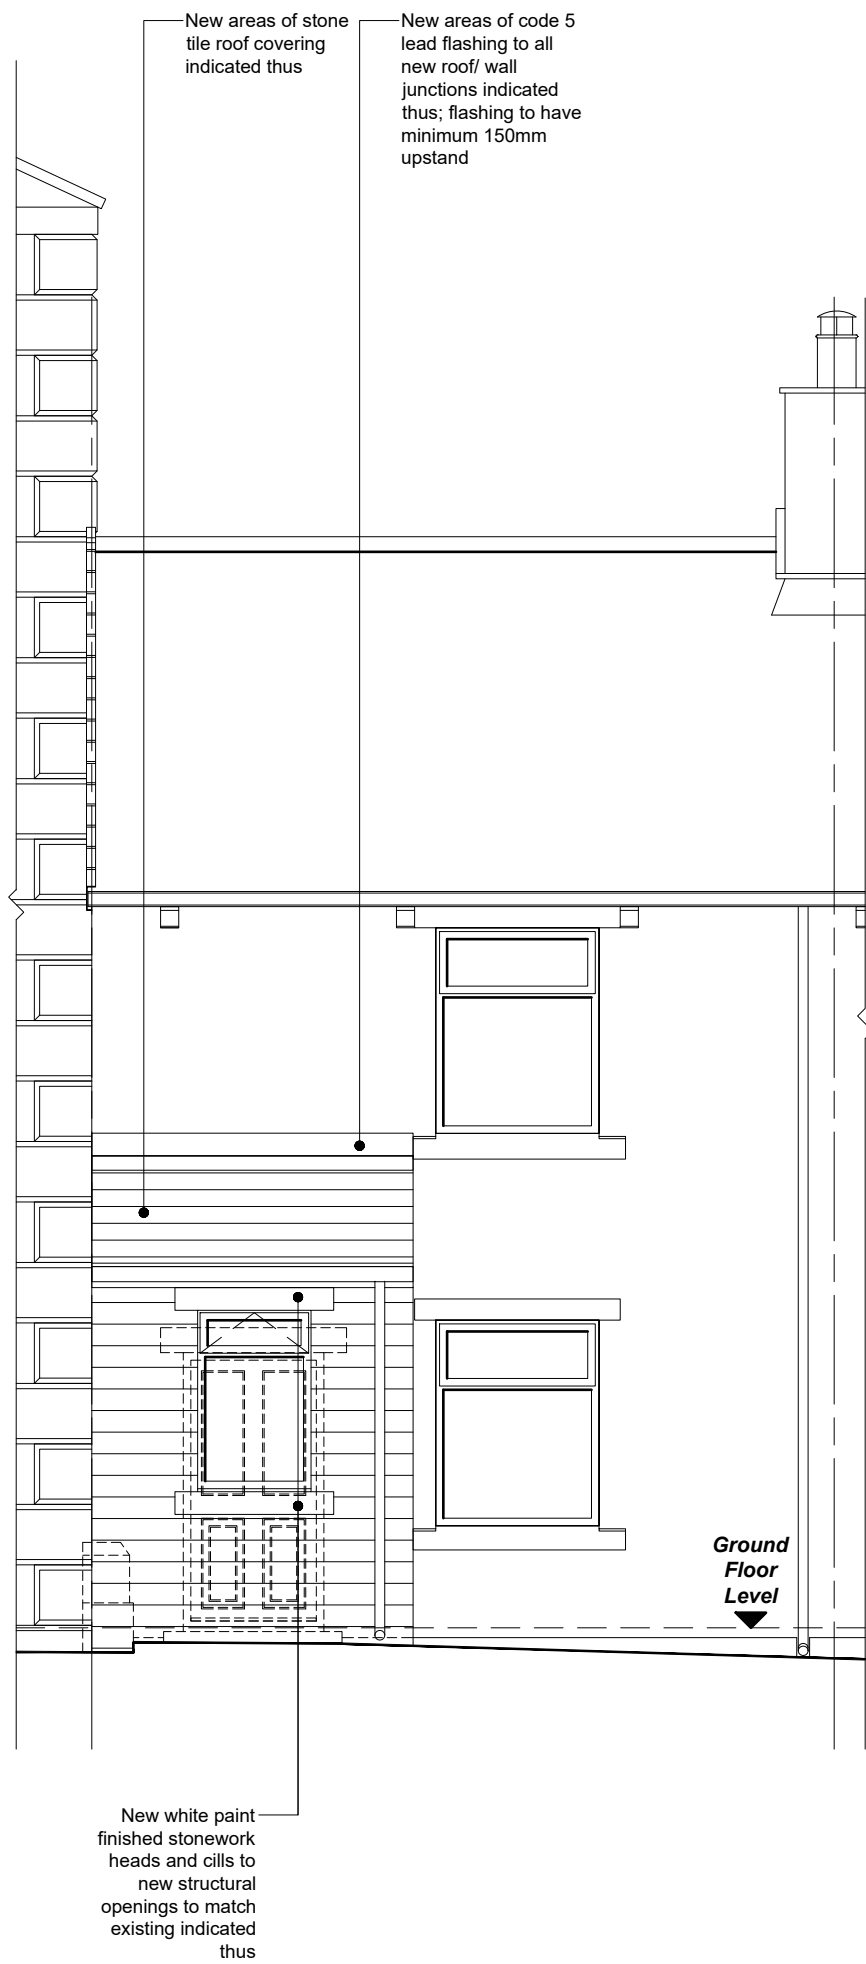

PROPOSED FRONT (NORTH WESTERN)
ELEVATION TO MANOR PARK ROAD
SHOWING PROPOSED DRAUGHT LOBBY

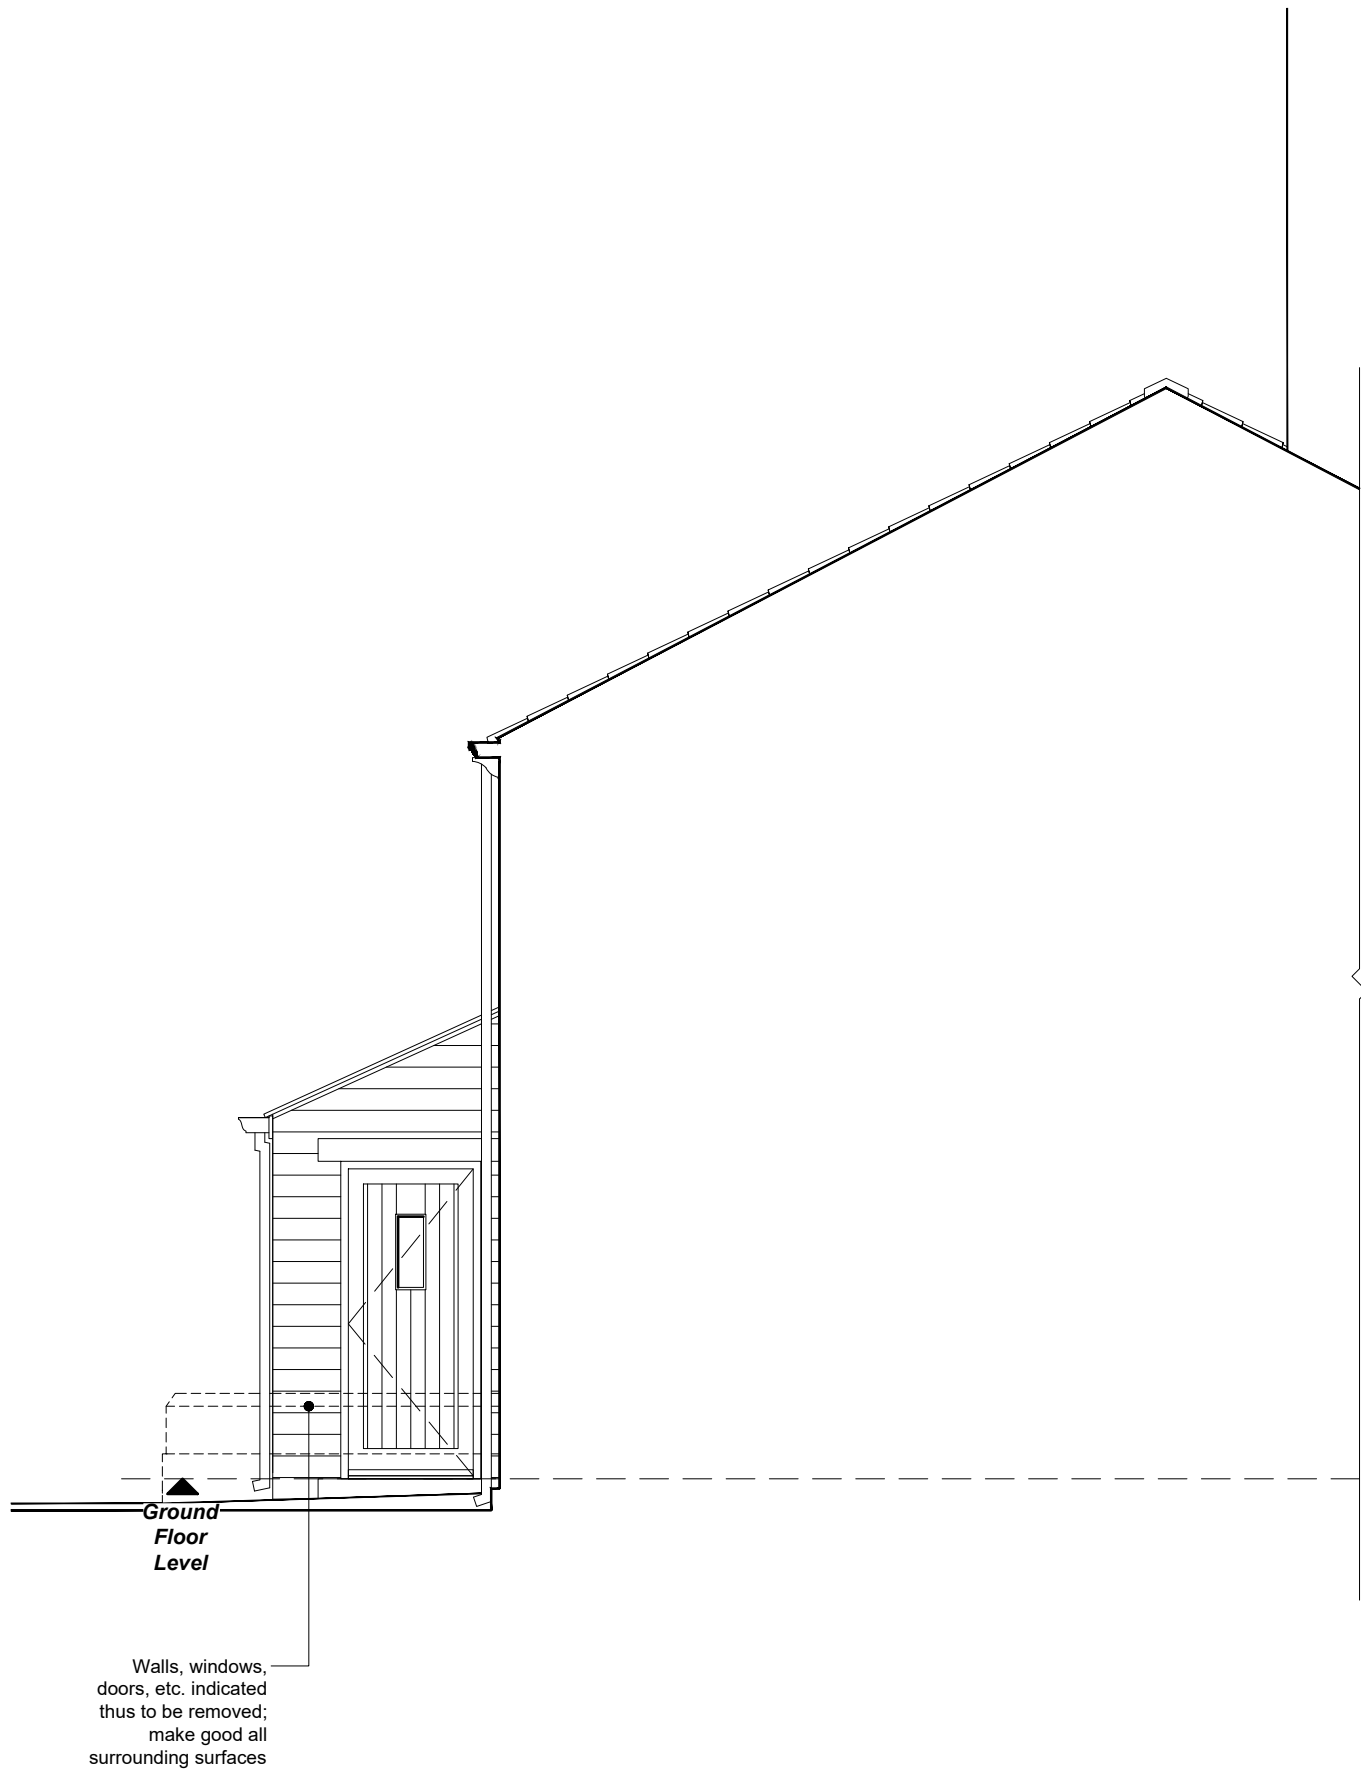

PROPOSED SIDE (SOUTH WESTERN) ELEVATION
SHOWING PROPOSED DRAUGHT LOBBY

NOTES
All dimensions are to be checked on site and any discrepancies referred to the designer prior to proceeding. All levels are to be confirmed on site prior to proceeding with the work. All discrepancies between information shown on the drawing and the information shown on the specification are to be referred to the designer prior to proceeding with the works. All component sizes and references to be checked prior to the ordering of materials. Positions of existing drain runs and associated installations to be confirmed prior to proceeding and drains checked as necessary. All relevant boundary positions to be checked prior to proceeding. Any on site design changes must be reported to the designer and agreed with the relevant authority prior to proceeding. Levels shown are related to an arbitrary datum and therefore not related to ordnance datum.

A	26.08.11	Demolitions and proposed roof covering amended
---	----------	--

Revision	Date	Details
----------	------	---------

GRUNDY ARCHITECTURE BY DESIGN
RAGGRUNDY ARCHITECTURAL SERVICES LIMITED
30 PARK ROAD, HADFIELD, GLOSSOP, DERBYSHIRE SK13 2AH
TEL: 0773 581 862
EMAIL: GRUNDY@GROSSOPARCHITECT.COM

Project: Proposed Draught Lobby and Boundary Wall at:
69 Manor Park Road
Glossop
Derbyshire
SK13 7SH

Client: Mr. S. Draper
Drawing Title: PROPOSED ELEVATIONS
SHOWING PROPOSED DRAUGHT LOBBY

Drawn by: R.G.	Date: 14th May 2023
Drawing No.: 2319.12	Scale: 1:50 @ A1
Revision: A	

