
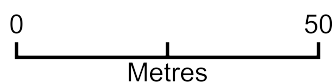


Location Plan Branksome Cottage Gadley Lane Buxton SK17 6UY

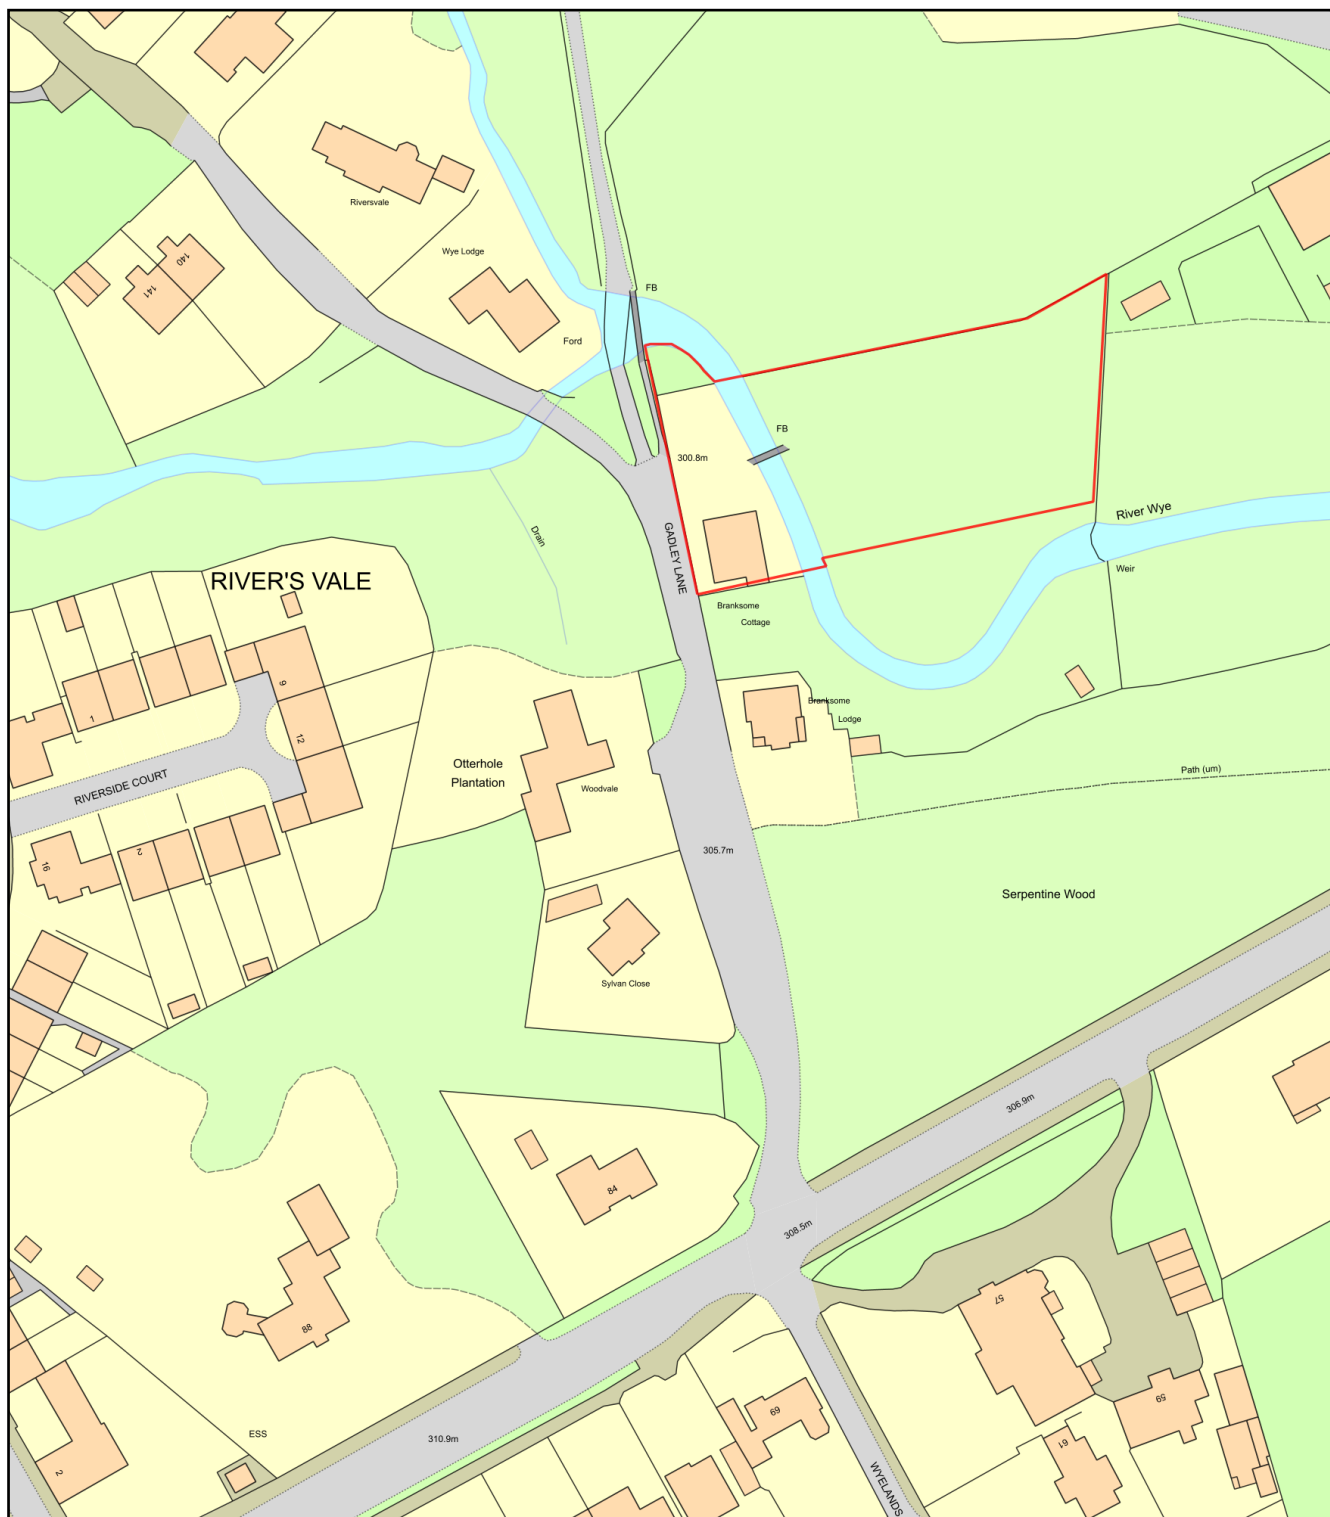

Plan Produced for: Keith Ryder

Date Produced: 02 May 2023

Plan Reference Number: TQRQM23122115141561

Scale: 1:1250 @ A4