


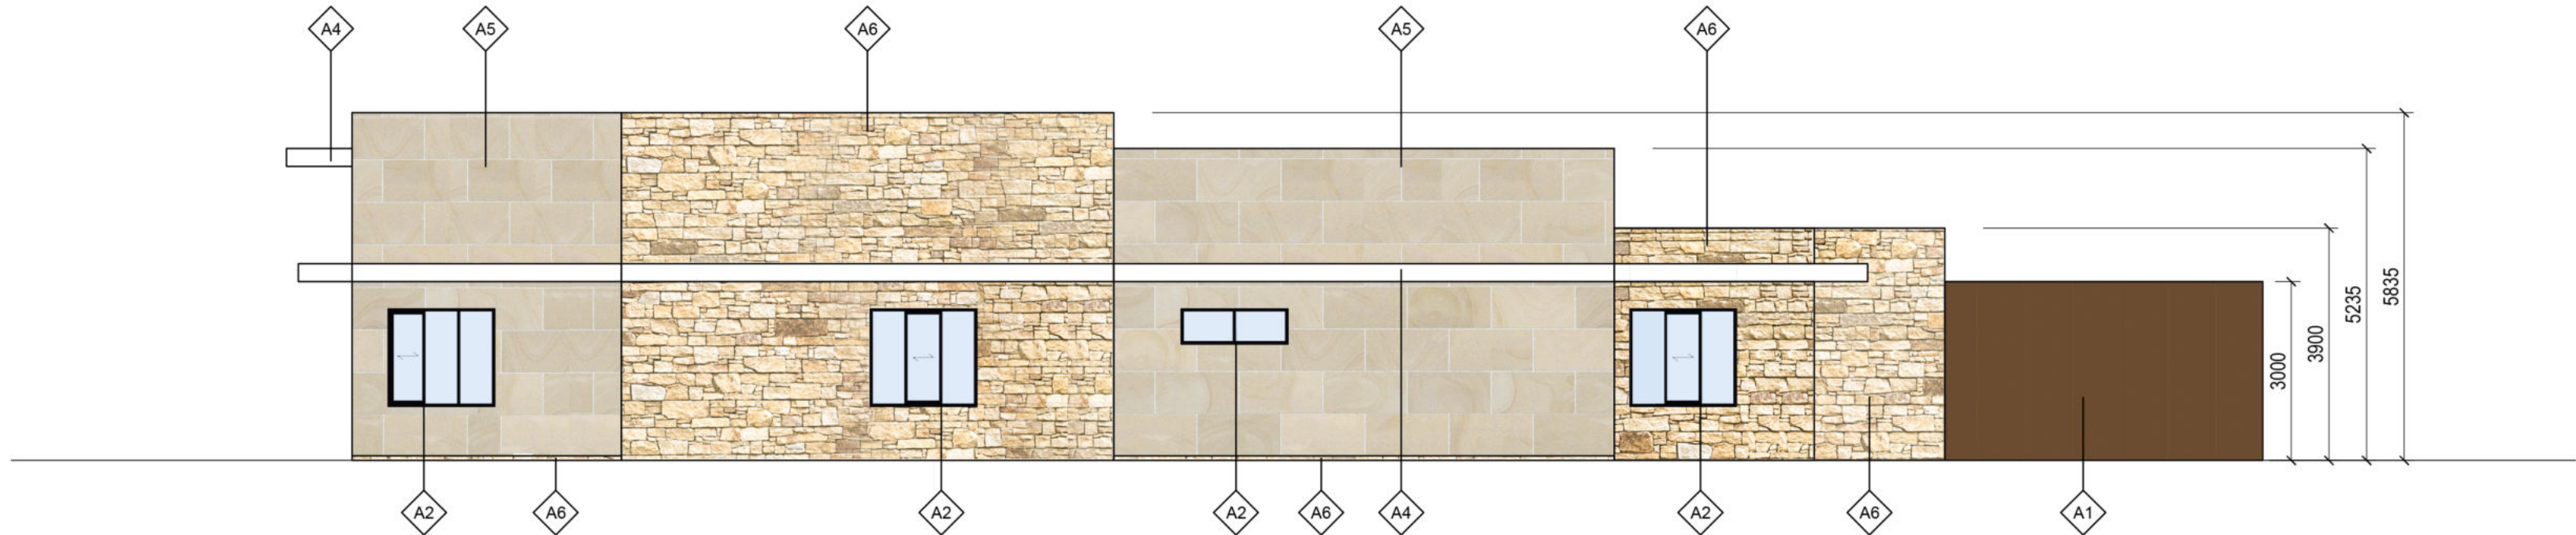


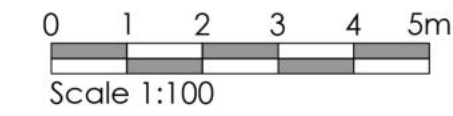


Proposed Elevation A

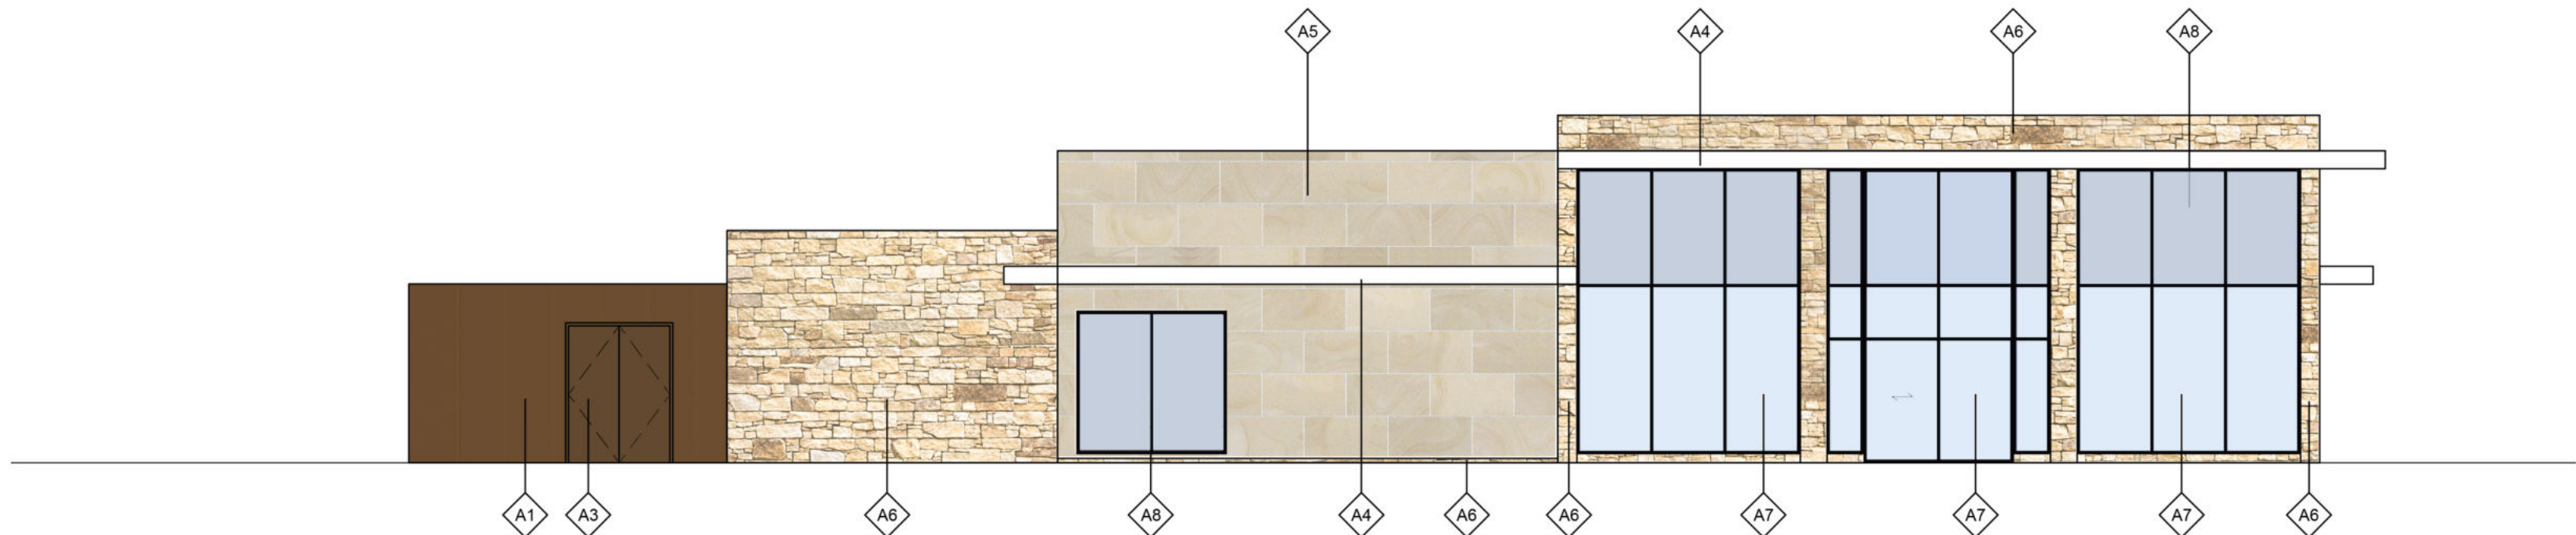


Proposed Elevation C

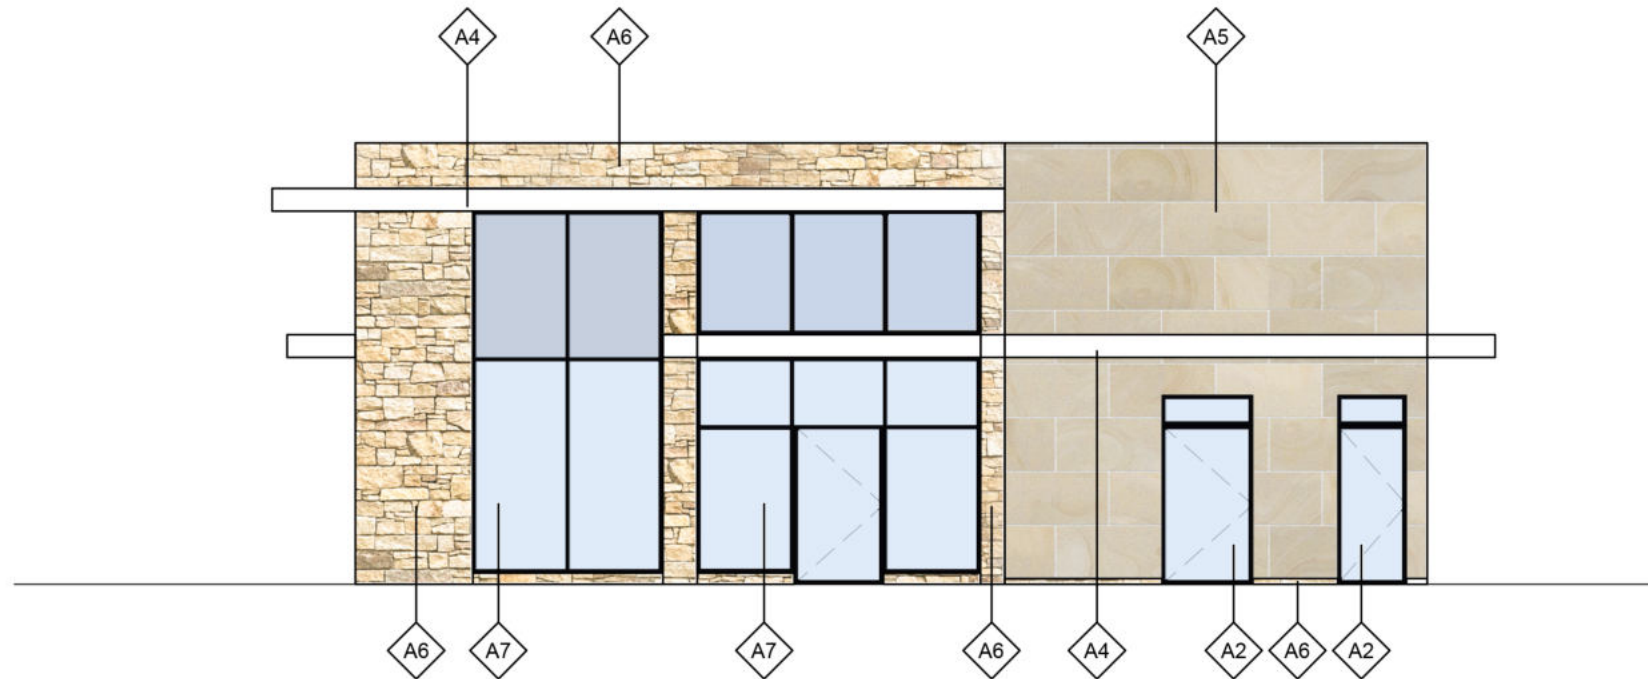

Proposed Elevation B

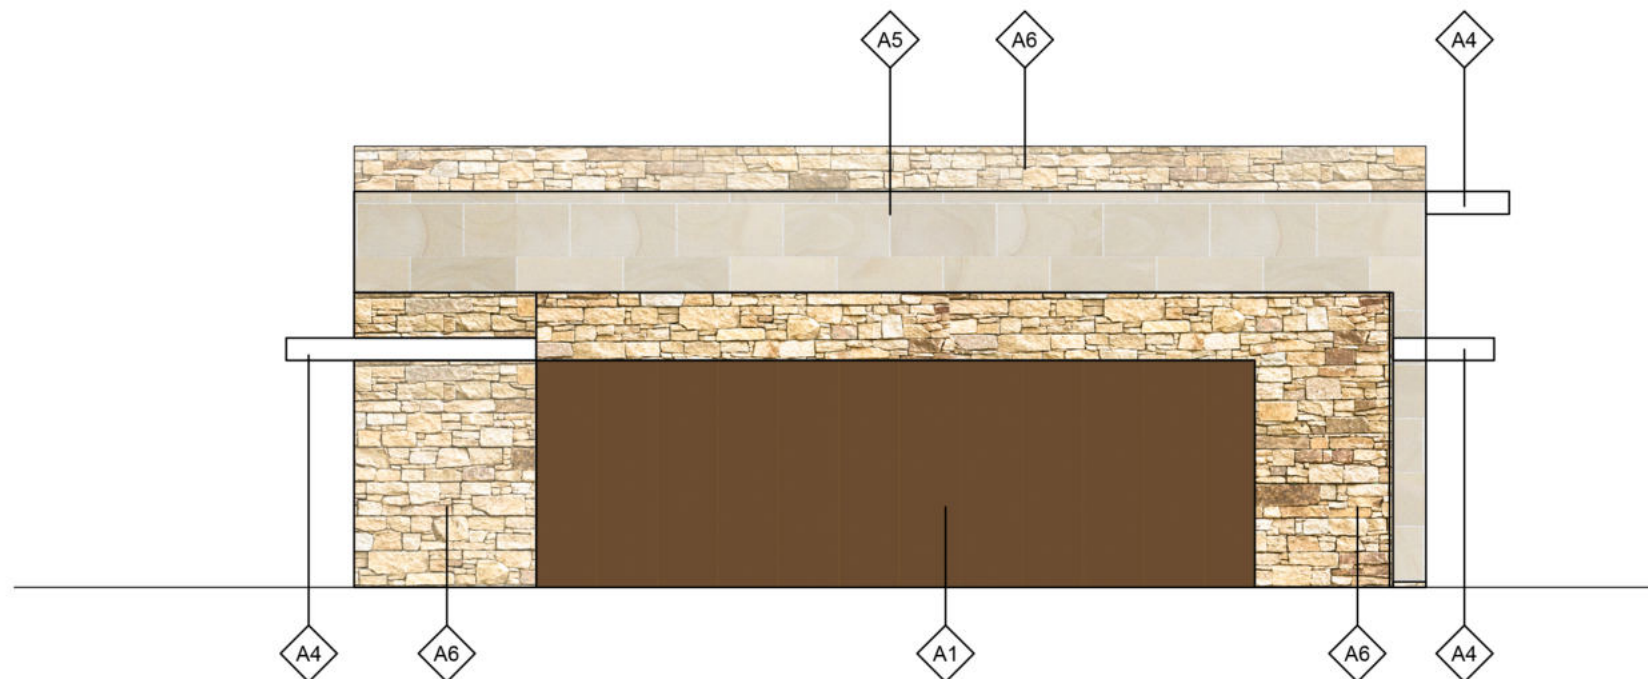

Proposed Elevation D

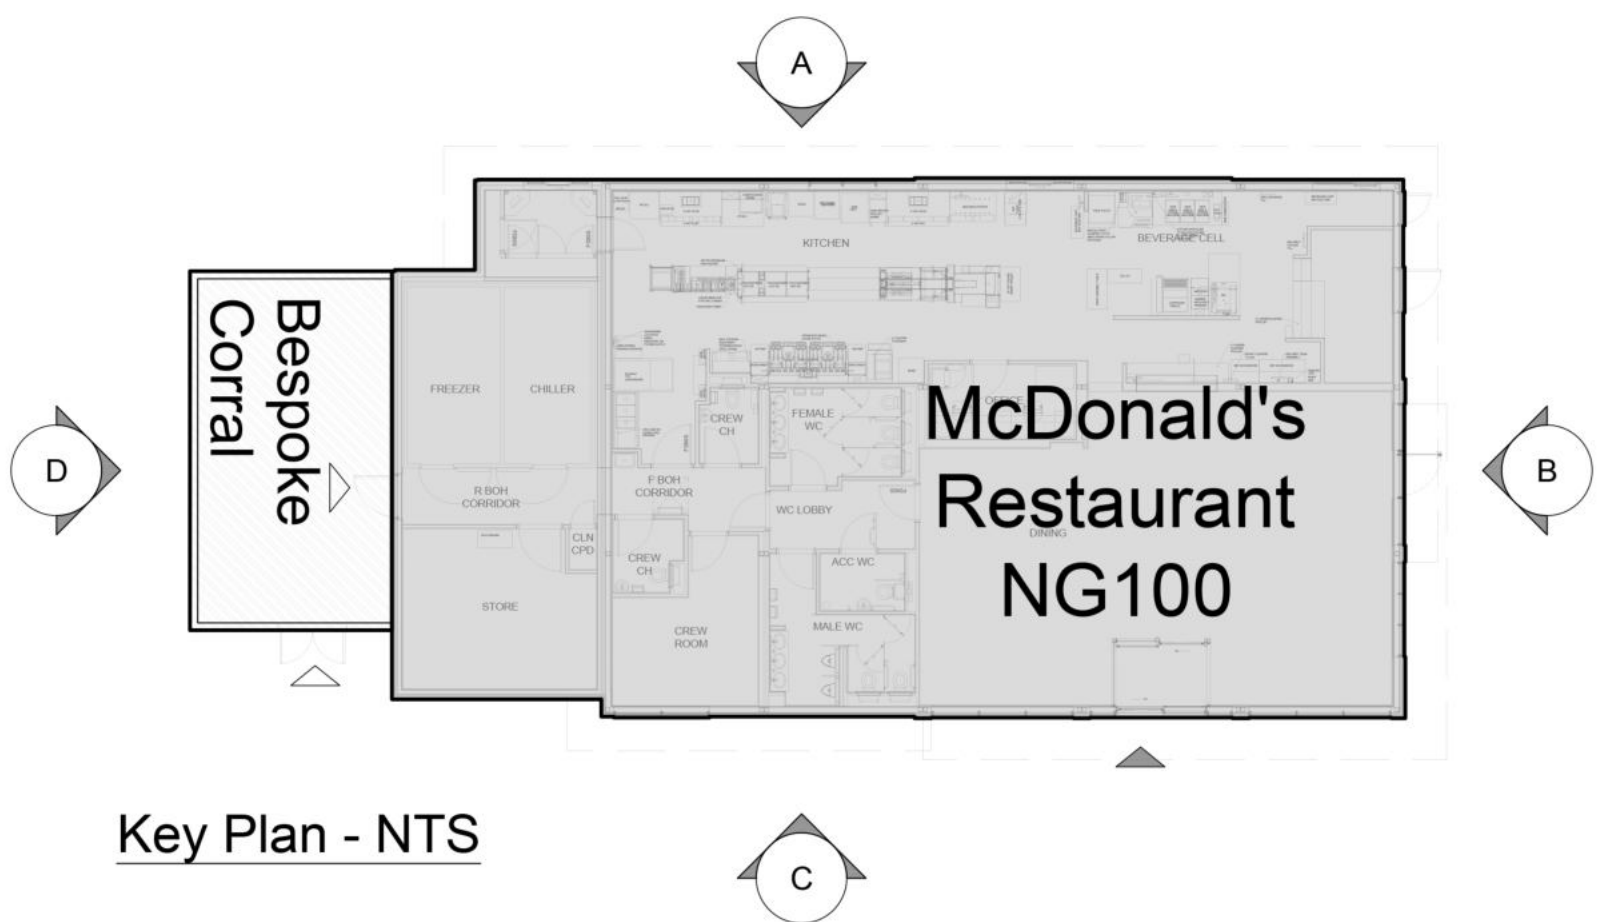

Key Plan - NTS

NOTES

- All dimensions and levels are to be checked on site.
- Any discrepancies are to be reported to the architect before any work commences.
- This drawing shall not be reproduced without express written permission from AEW.
- Title overlay drawings and ownership boundaries are produced using all reasonable endeavours. AEW cannot be responsible for the accuracy or scale discrepancy of base plans supplied to them.
- All works are to be undertaken in accordance with Building Regulations and the latest British Standards.
- All proprietary materials and products are to be used strictly in accordance with the manufacturers recommendations.

CDM 2015

Client notified of duties: **At Design Workshop**

Principal Designer: **TBC**

Unless noted below, all known hazards have been highlighted on the drawing:

Drawing Based on:
Scurrs Architects Drawing: XXXX-SA-XXXX-P005 NG100 Elevations (Long Elevation) October 2021 COTF NMA

Notes:
All drawings to be read in conjunction with all other drawings as noted on issue sheet.

MATERIALS LEGEND

- A1** Corral
Sepia Brown cladding panels
RAL 8014
- A2** Window and Doors
PPC RAL 8014 Sepia Brown frames with
glazing panels
- A3** Security Doors
PPC Frame and door leaf RAL
8014 Sepia Brown
- A4** Canopies
PPC RAL 9016 Traffic White
Alupanel range by Architectural Solutions
- A5** Restaurant Building
Shotblasted Yorkstone
by Forticrete
- A6** Restaurant Building
Crownell Pitched Weathered
by Marshalls
- A7** Restaurant Glazing
Shopfront glazing with mastic jointed glazin
PPC RAL 8014 Sepia Brown frames
- A8** Opaque Glazing
PPC RAL 8014 Sepia Brown frames

C	23/05/2023	DB	JJS
Elevations updated to suit bespoke materials			
B	14/01/22	JJ	LB
Building elevations updated to suit the latest standard.			
A	01/12/21	JJ	LB
Building elevations updated to suit the latest standard.			
-	26/10/21	JJ	LB
Initial Issue			
REV	Date	Drawn by: -	Checked by: -
Status	Purpose of Issue		
S2	For Information		
drawing stage	Planning		
client	McDonald's Restaurants Ltd		
project	The Wren's Nest Glossop Brook Road Glossop		
store	1717		
drawing title	Proposed Elevations		
date	26/10/21	drawn	JJ
scale@A1	1:100	checked	LB

PLANNING