


proposed side elevation

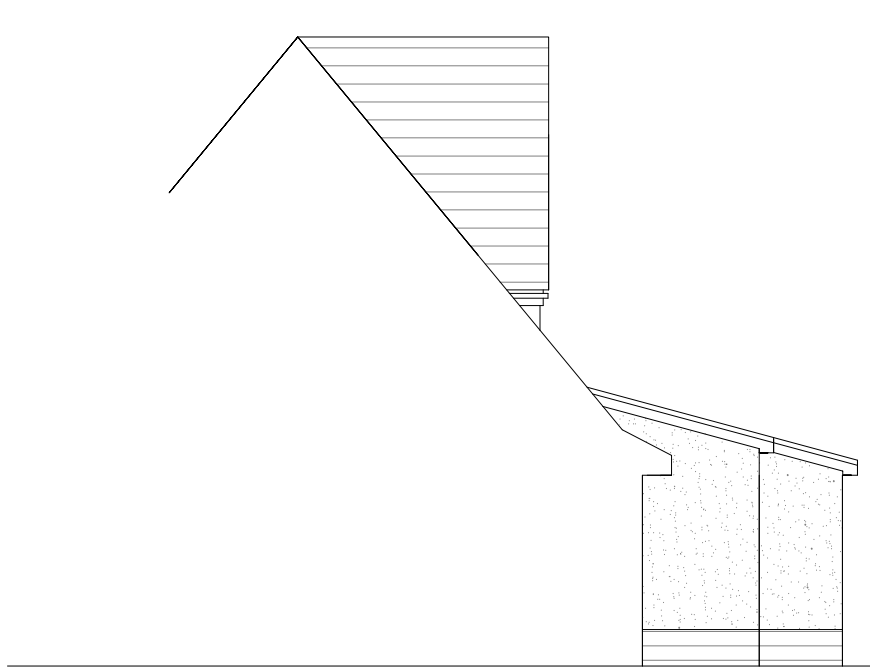

proposed side elevation



proposed front elevation



proposed rear elevation

REVISIONS

DRAWN	FW	SCALE 1:100@A3	AREA SQ.M. SQ.FT.
DATE	May 23		

PROJECT: Single storey side extension at 1 Goytlands, Buxton

CLIENT: Mr Della Cioppa & Ms Kingham

TITLE: Proposed Elevations

Wylie Architecture
Residential Architecture Design and Planning
07875551825
www.wyliearchitecture.co.uk

DRAWING NUMBER	REV
03.03	B