
EXISTING ELEVATIONS 1:50


SIDE

0M 1M 2M 3M

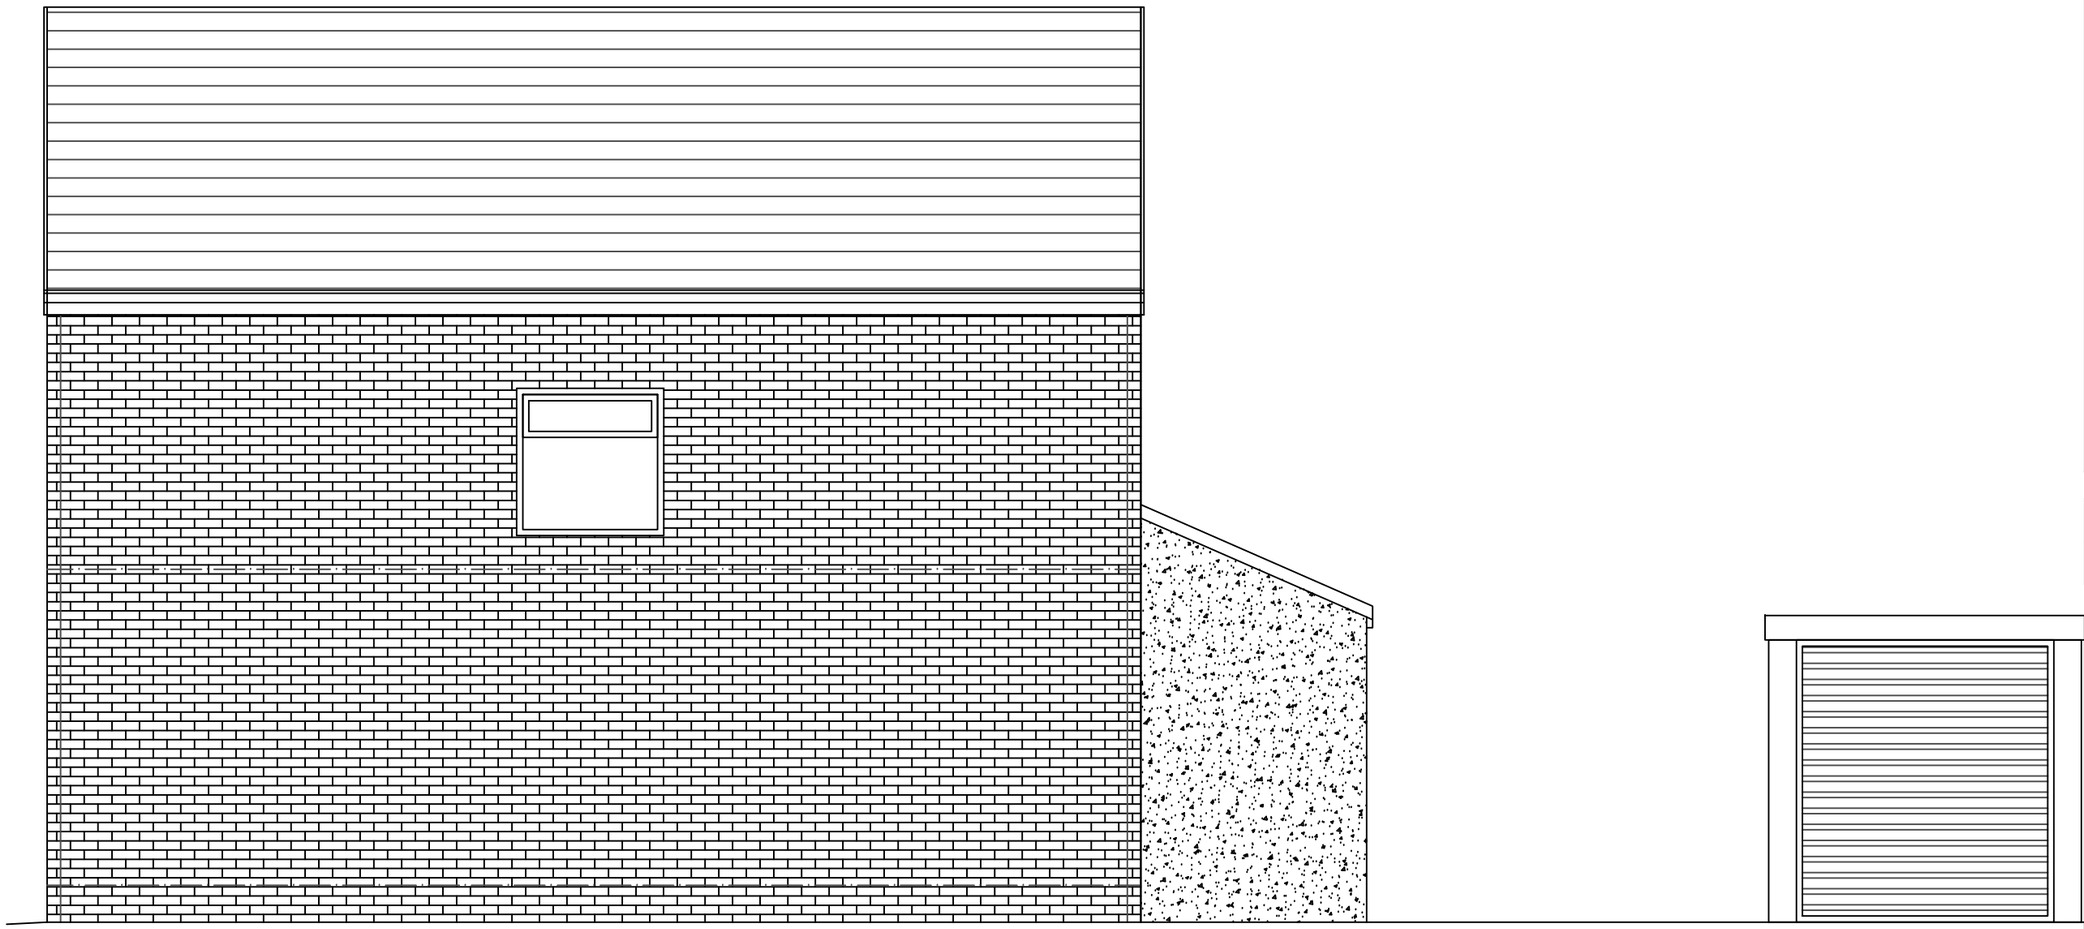





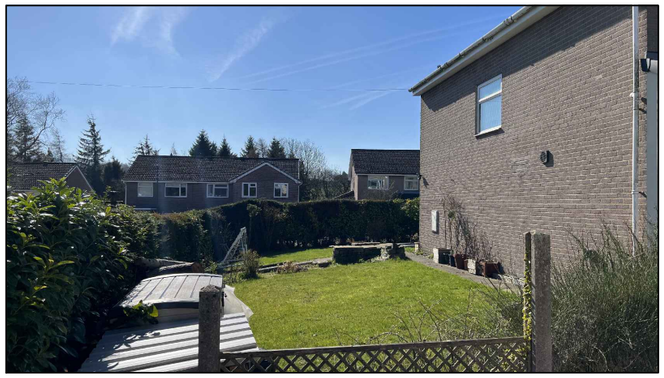

DWG: EXISTING ELEVATIONS
42 ANNCROFT RD
BUXTON

REVISIONS:

1:50	CHECKED:
DATE: APRIL'23	DRAWN:

©THIS DRAWING AND THE BUILDING WORKS DEPICTED ARE THE COPYRIGHT OF AJS ARCHITECTURE AND MAY NOT BE REPRODUCED OR AMENDED EXCEPT BY WRITTEN PERMISSION. NO LIABILITY WILL BE ACCEPTED FOR AMENDMENTS MADE BY OTHER PERSONS.

A.J.S ARCHITECTURE
32 carr road.
buxton.
derbyshire.
sk17 6wf.

h: 01298 26062
m: 07794 400237



EXISTING 03

42 ANNCROFT RD