

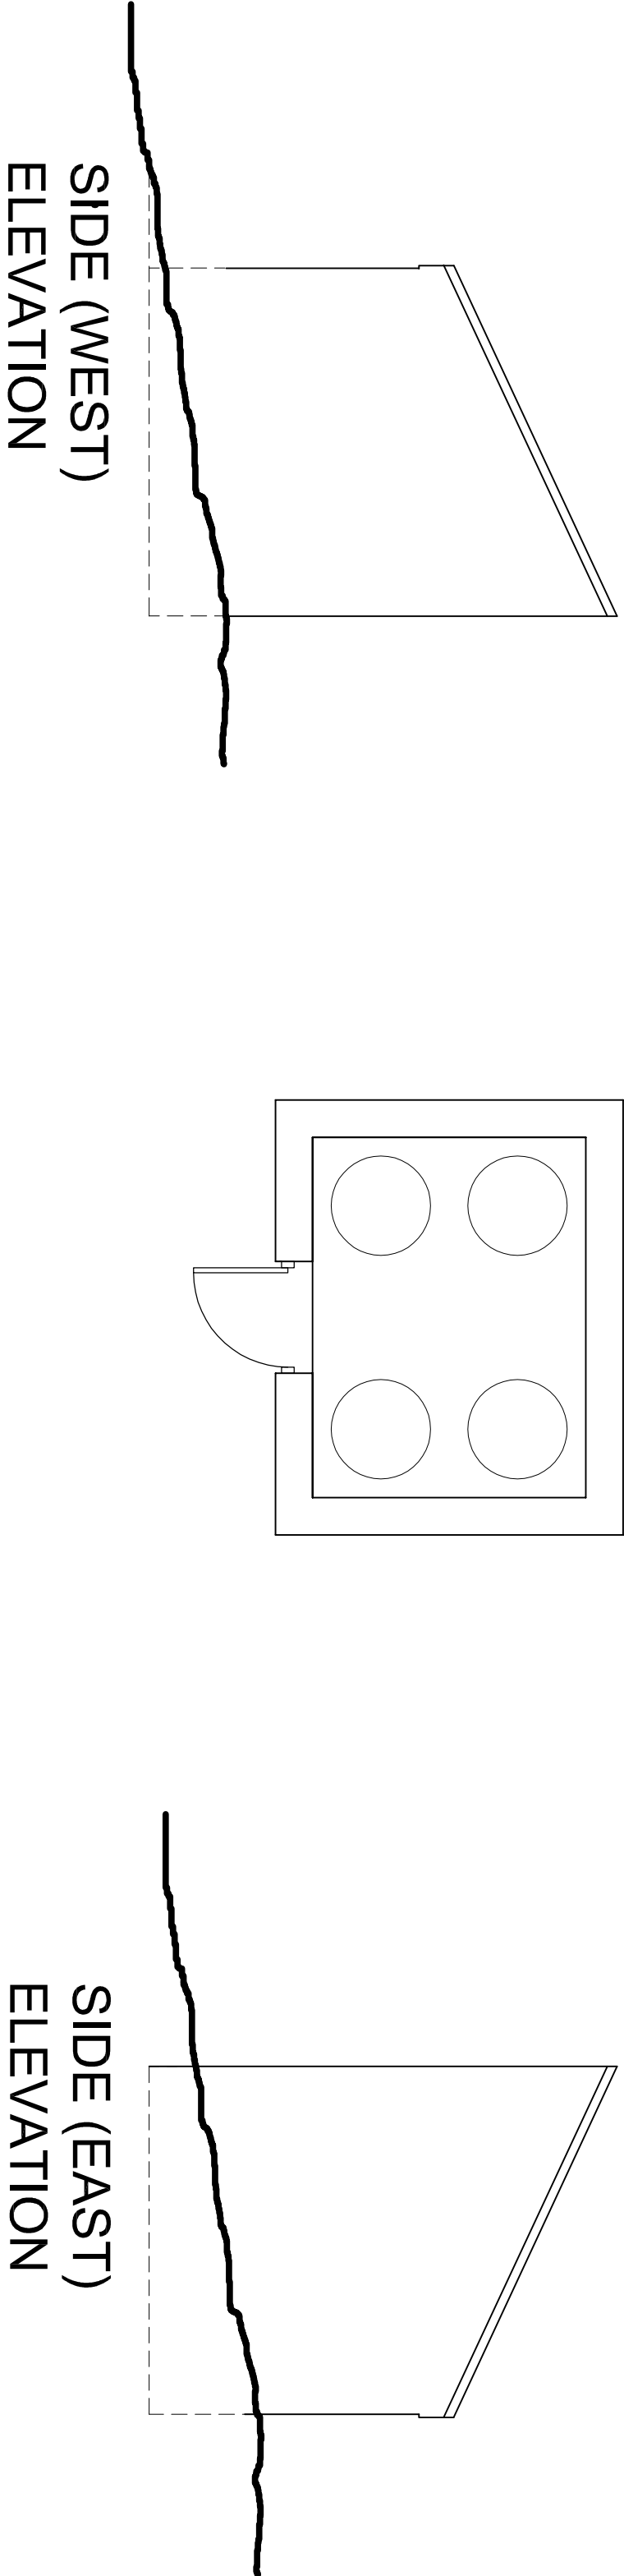
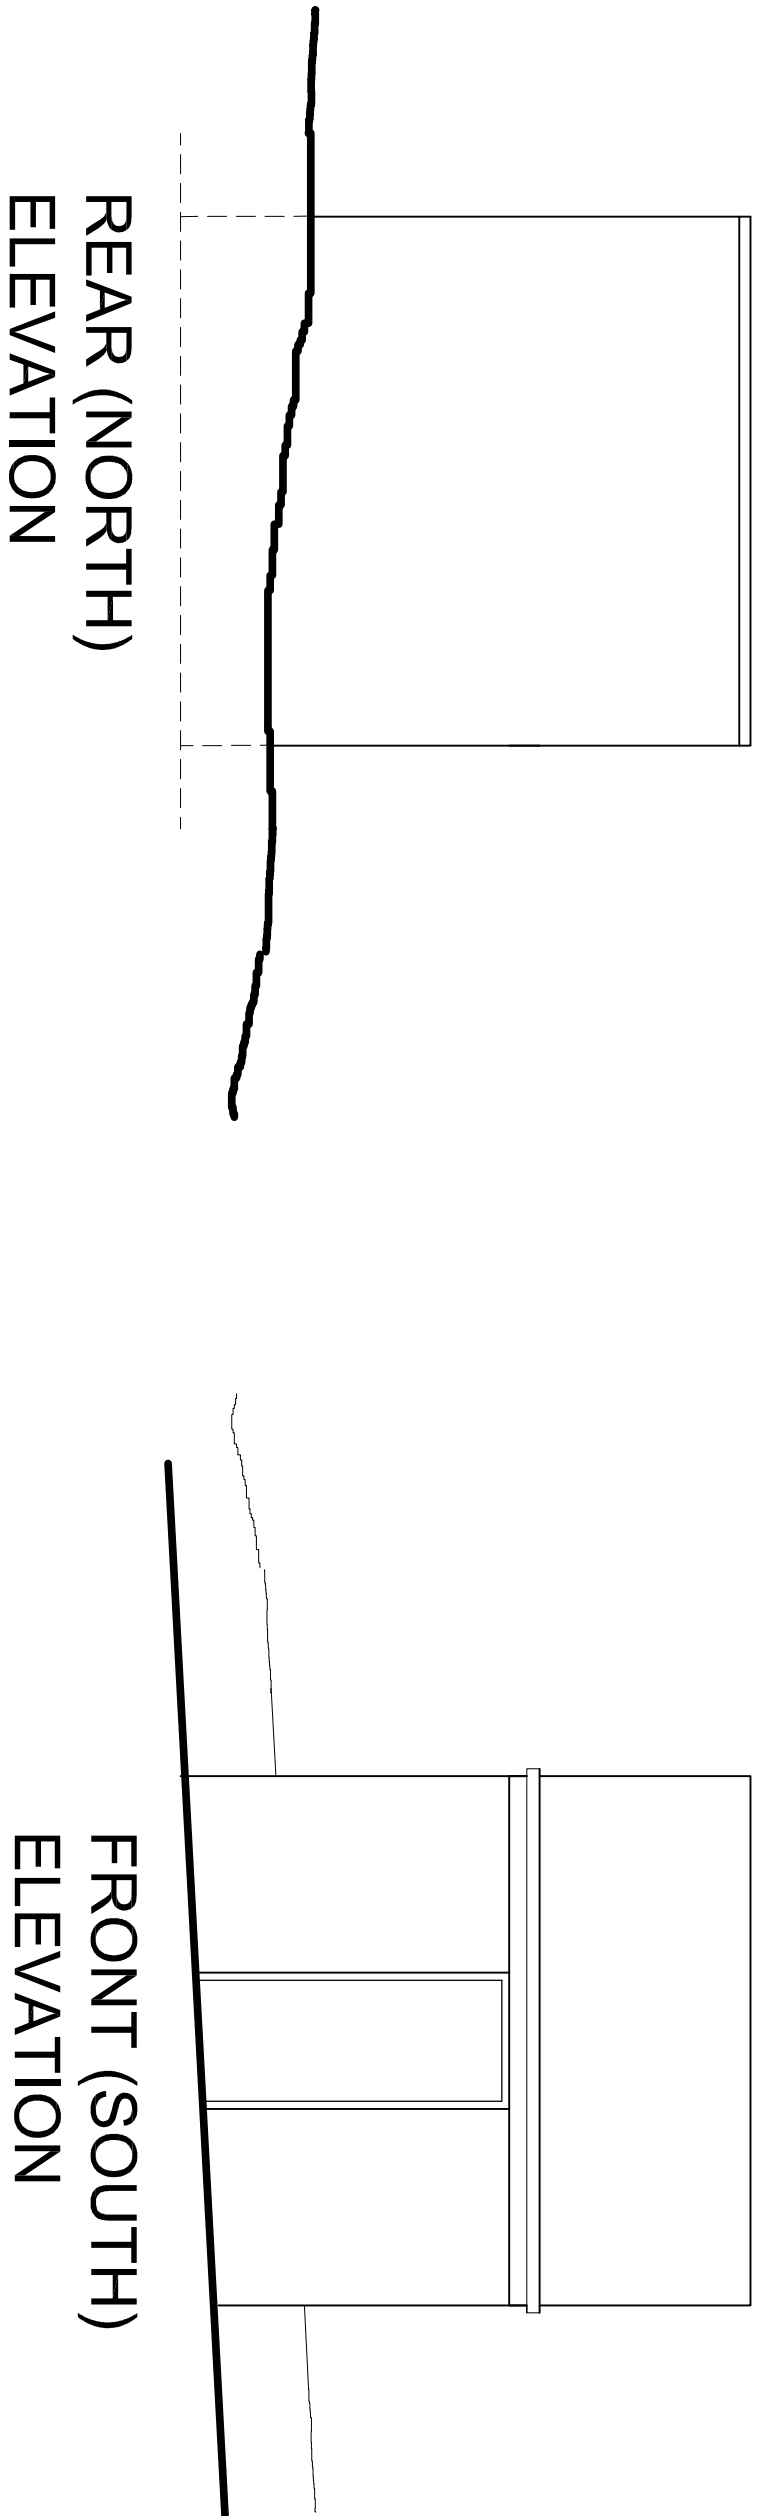


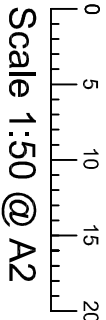

PROPOSED BUILDING

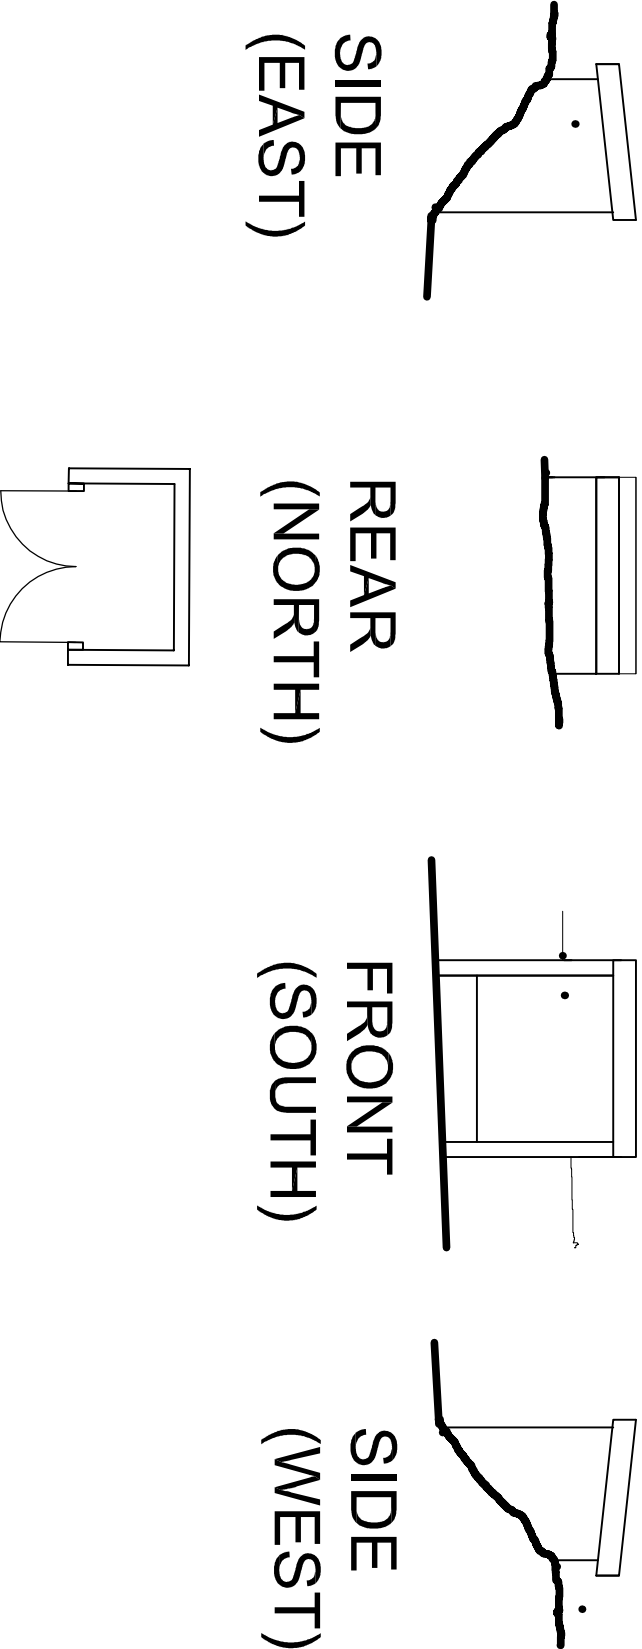

REAR (NORTH)
ELEVATION

SIDE (EAST)
ELEVATION

SIDE
(EAST)

REAR
(NORTH)

FRONT
(SOUTH)

SIDE
(WEST)

PLAN

EXISTING

EXISTING AND PROPOSED PLANS AND ELEVATIONS

Address: **MOORSIDE COTTAGE, CHARLES LANE
OLD GLOSSOP, SK13 7SF**

Project: **PROPOSED NEW BUILDING TO HOUSE
PUMPING EQUIPMENT FOR COLD
WATER SUPPLY**

Client: **Mr P O'HAGAN**

Rev A	May 2023	Size of proposed building reduced.
-------	----------	------------------------------------

Dwg No: 1883/101 A Date: March 2023 Scale: 1:50 @A2
1:100 @A4

Brian Elwell & Co
9 THE GRANGE BROMLEY CROSS BOLTON BL7 9GF
TEL: 07711 496691 Email: Brian@BrianElwell.co.uk

All dimensions for setting out are to be checked on site.
The copyright of this drawing is reserved by Brian Elwell and Co. This drawing is not to be copied, circulated, published, traced or used by any person without the consent of Brian Elwell and Co.