
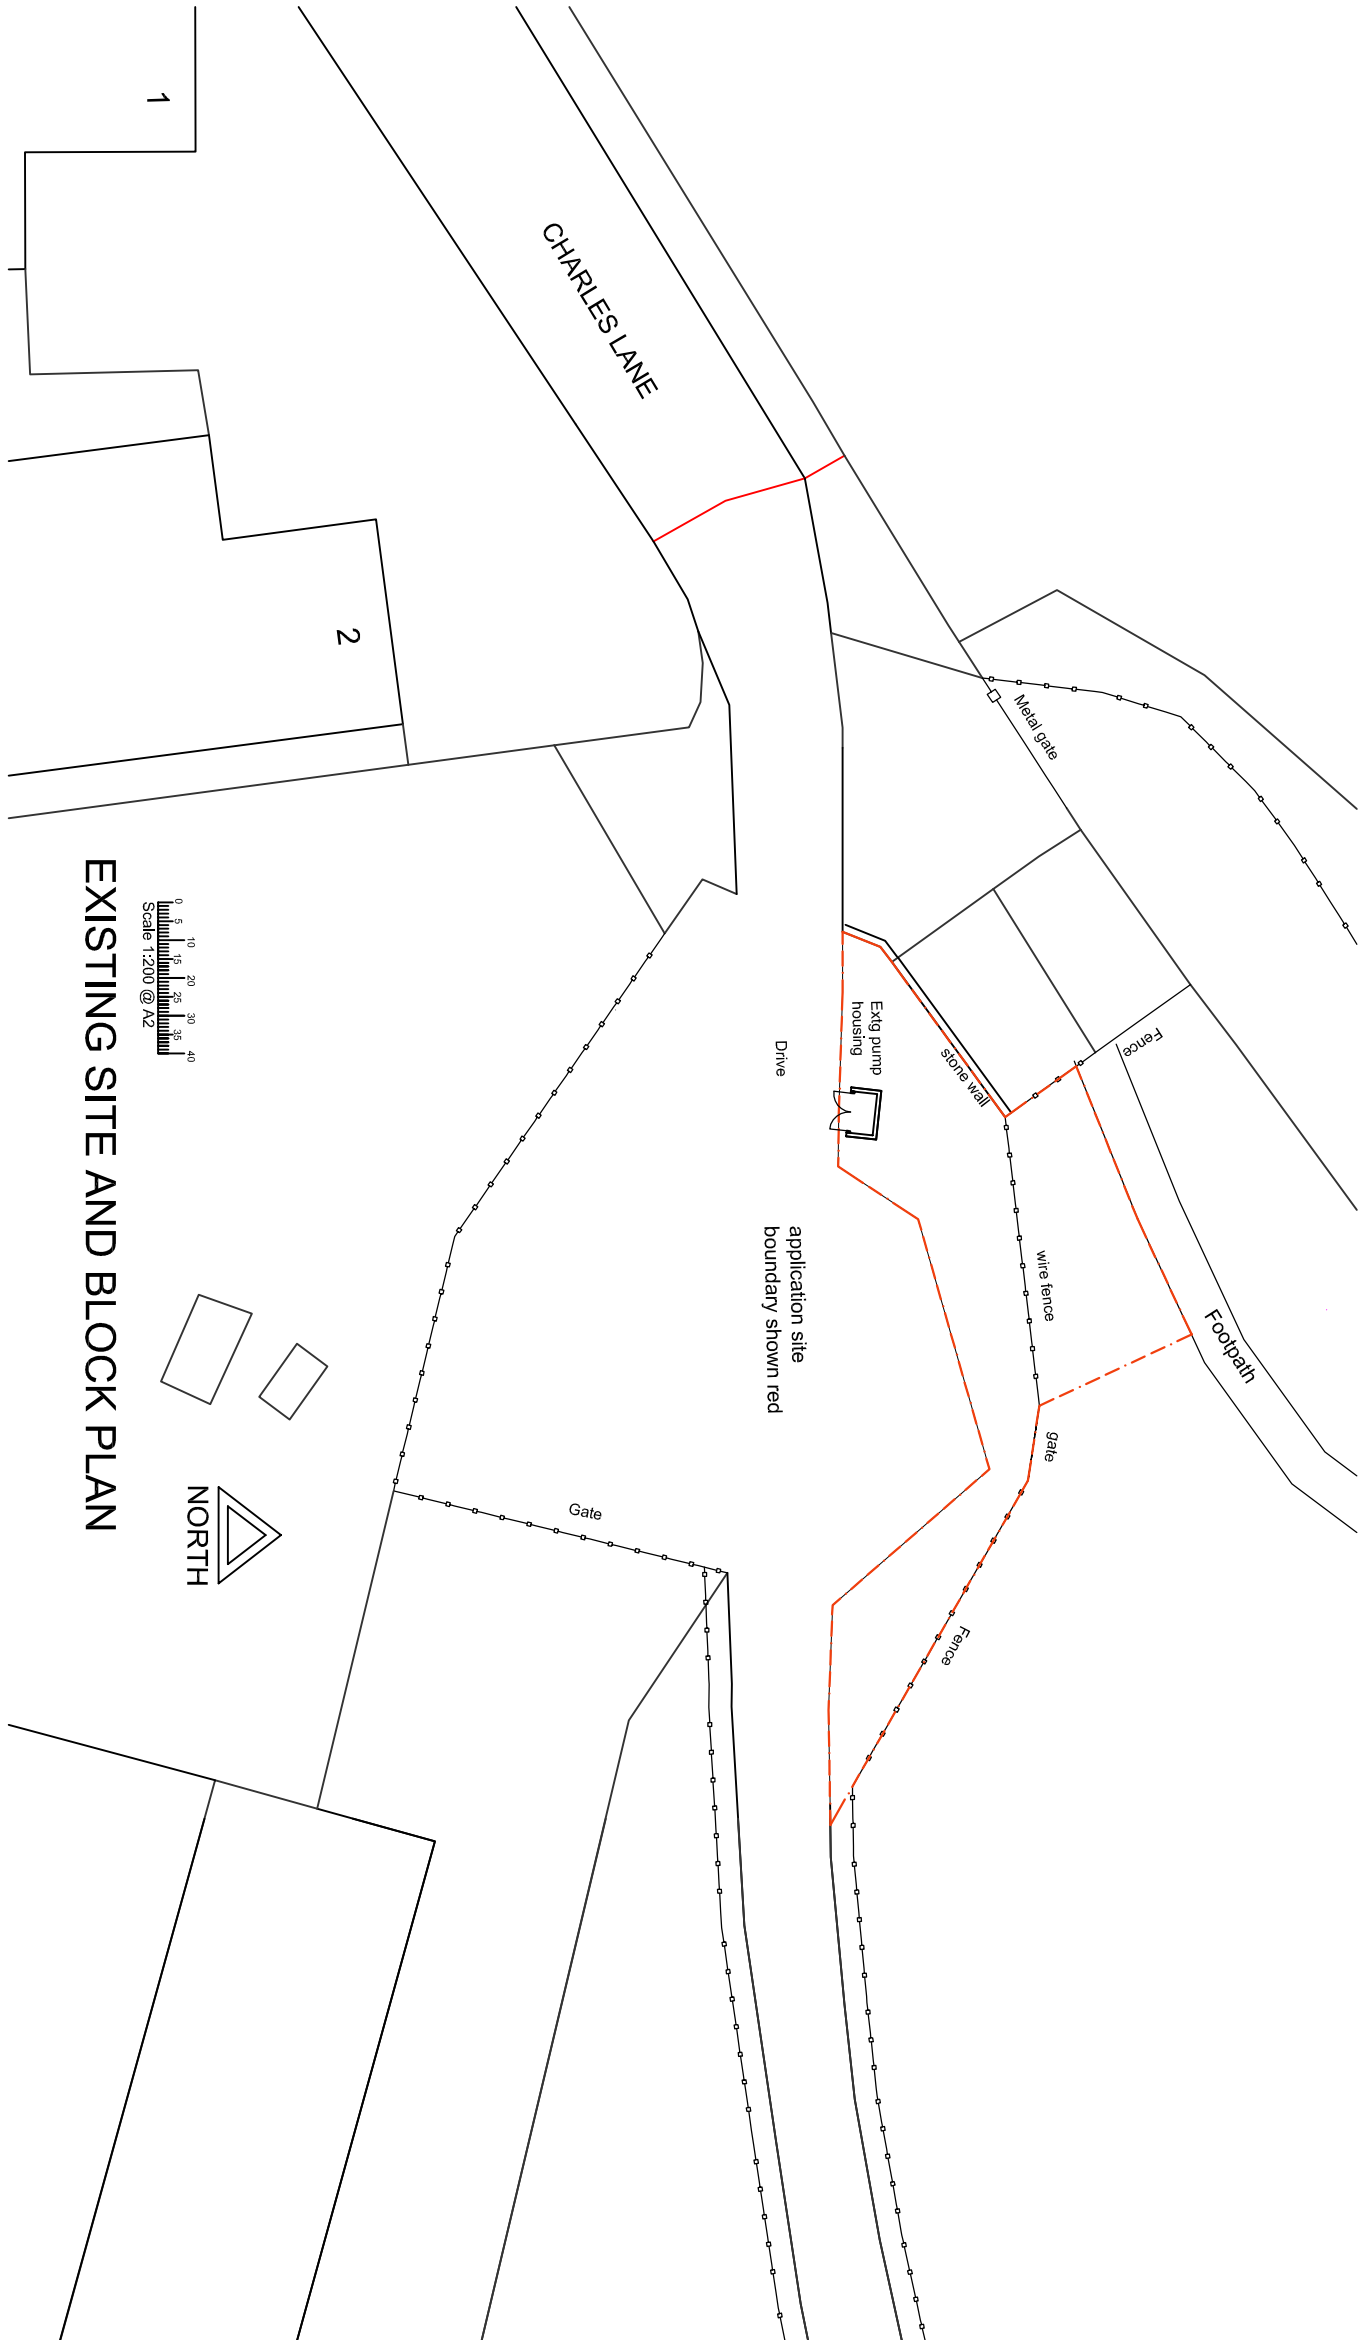


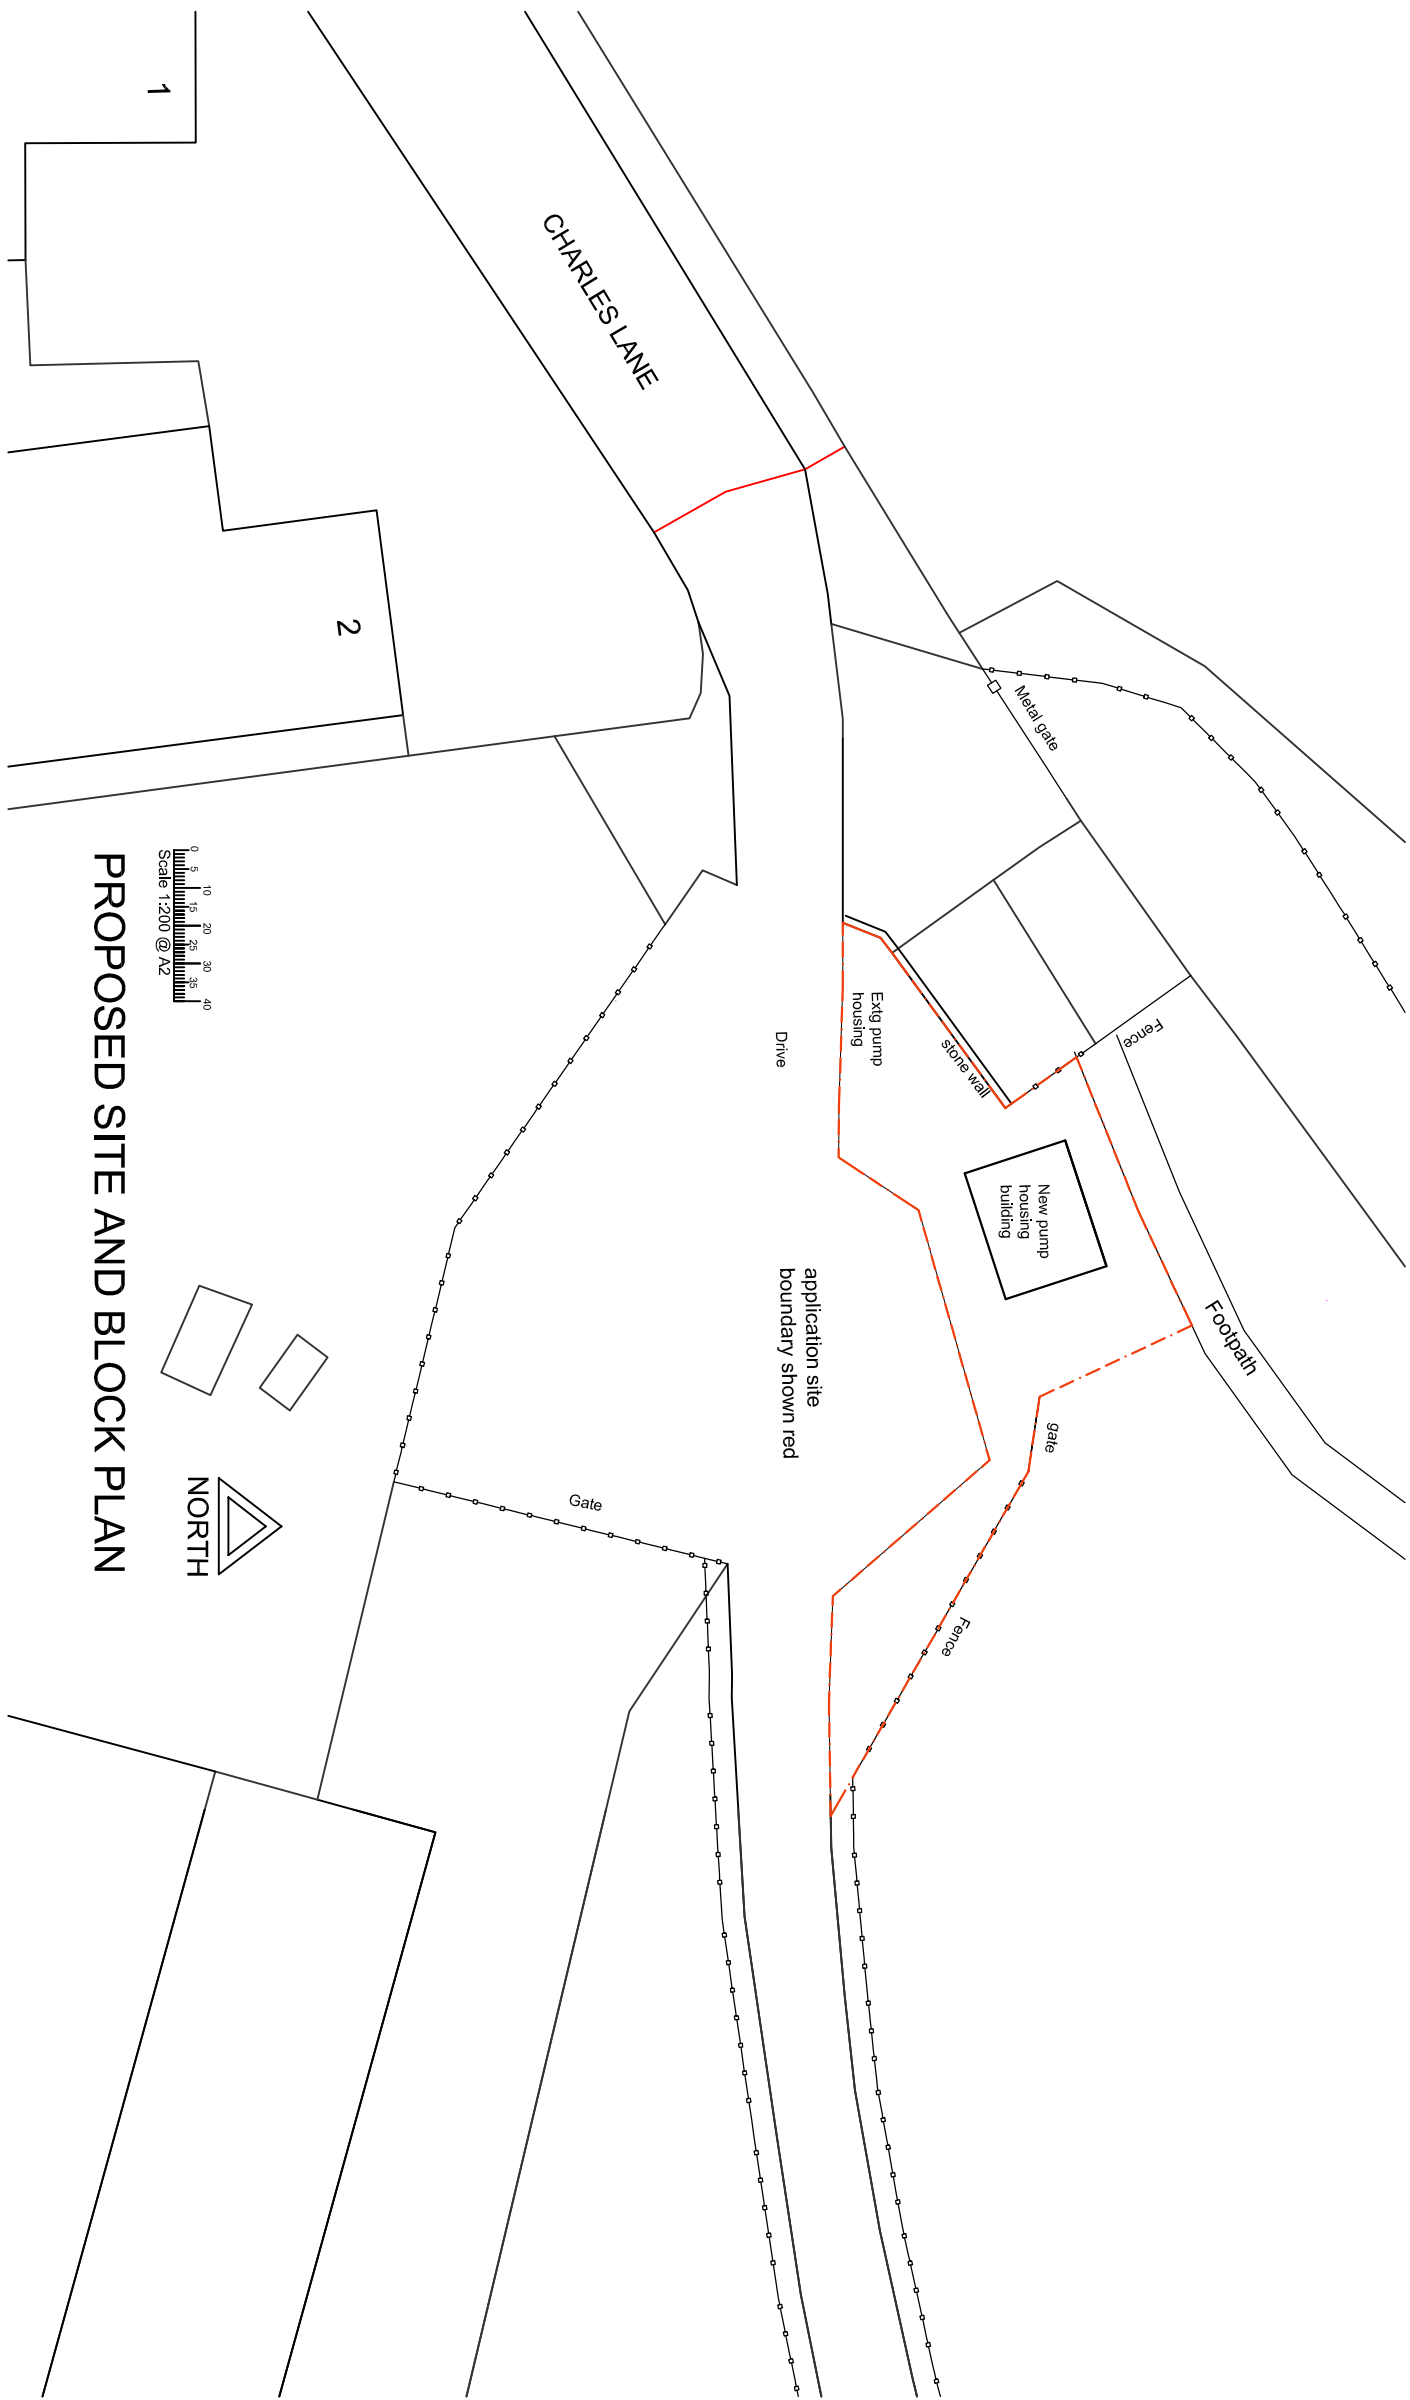

Rev A	May 2023	Size of proposed building reduced.
-------	----------	------------------------------------

Client: **Mr P O'HAGAN**

Project: **PROPOSED NEW BUILDING TO HOUSE PUMPING EQUIPMENT FOR COLD WATER SUPPLY**

Address: **MOORSIDE COTTAGE, CHARLES LANE OLD GLOSSOP, SK13 7SF**

Drawing: **EXISTING AND PROPOSED SITE AND BLOCK PLANS**

Dwg No: 1883/102 'A' Date: March 2023 Scale: 1:200 @A2
1: 400 @A4

All dimensions for setting out are to be checked on site.

The copyright of this drawing is reserved by Brian Elwell and Co. This drawing is not to be copied, circulated, published, traced or used by any person without the consent of Brian Elwell and Co.

Brian Elwell & Co

9 THE GRANGE BROWLEY CROSS BOLTON BL7 9GF
TEL: 07711 496891 Email: Brian@BrianElwell.co.uk