


Location Plan

Site Address: Lower Cliff Farm, Thornsett Lane, Birch Vale, SK22 1DN

Date Produced: 26-May-2023

Scale: 1:2500 @A4

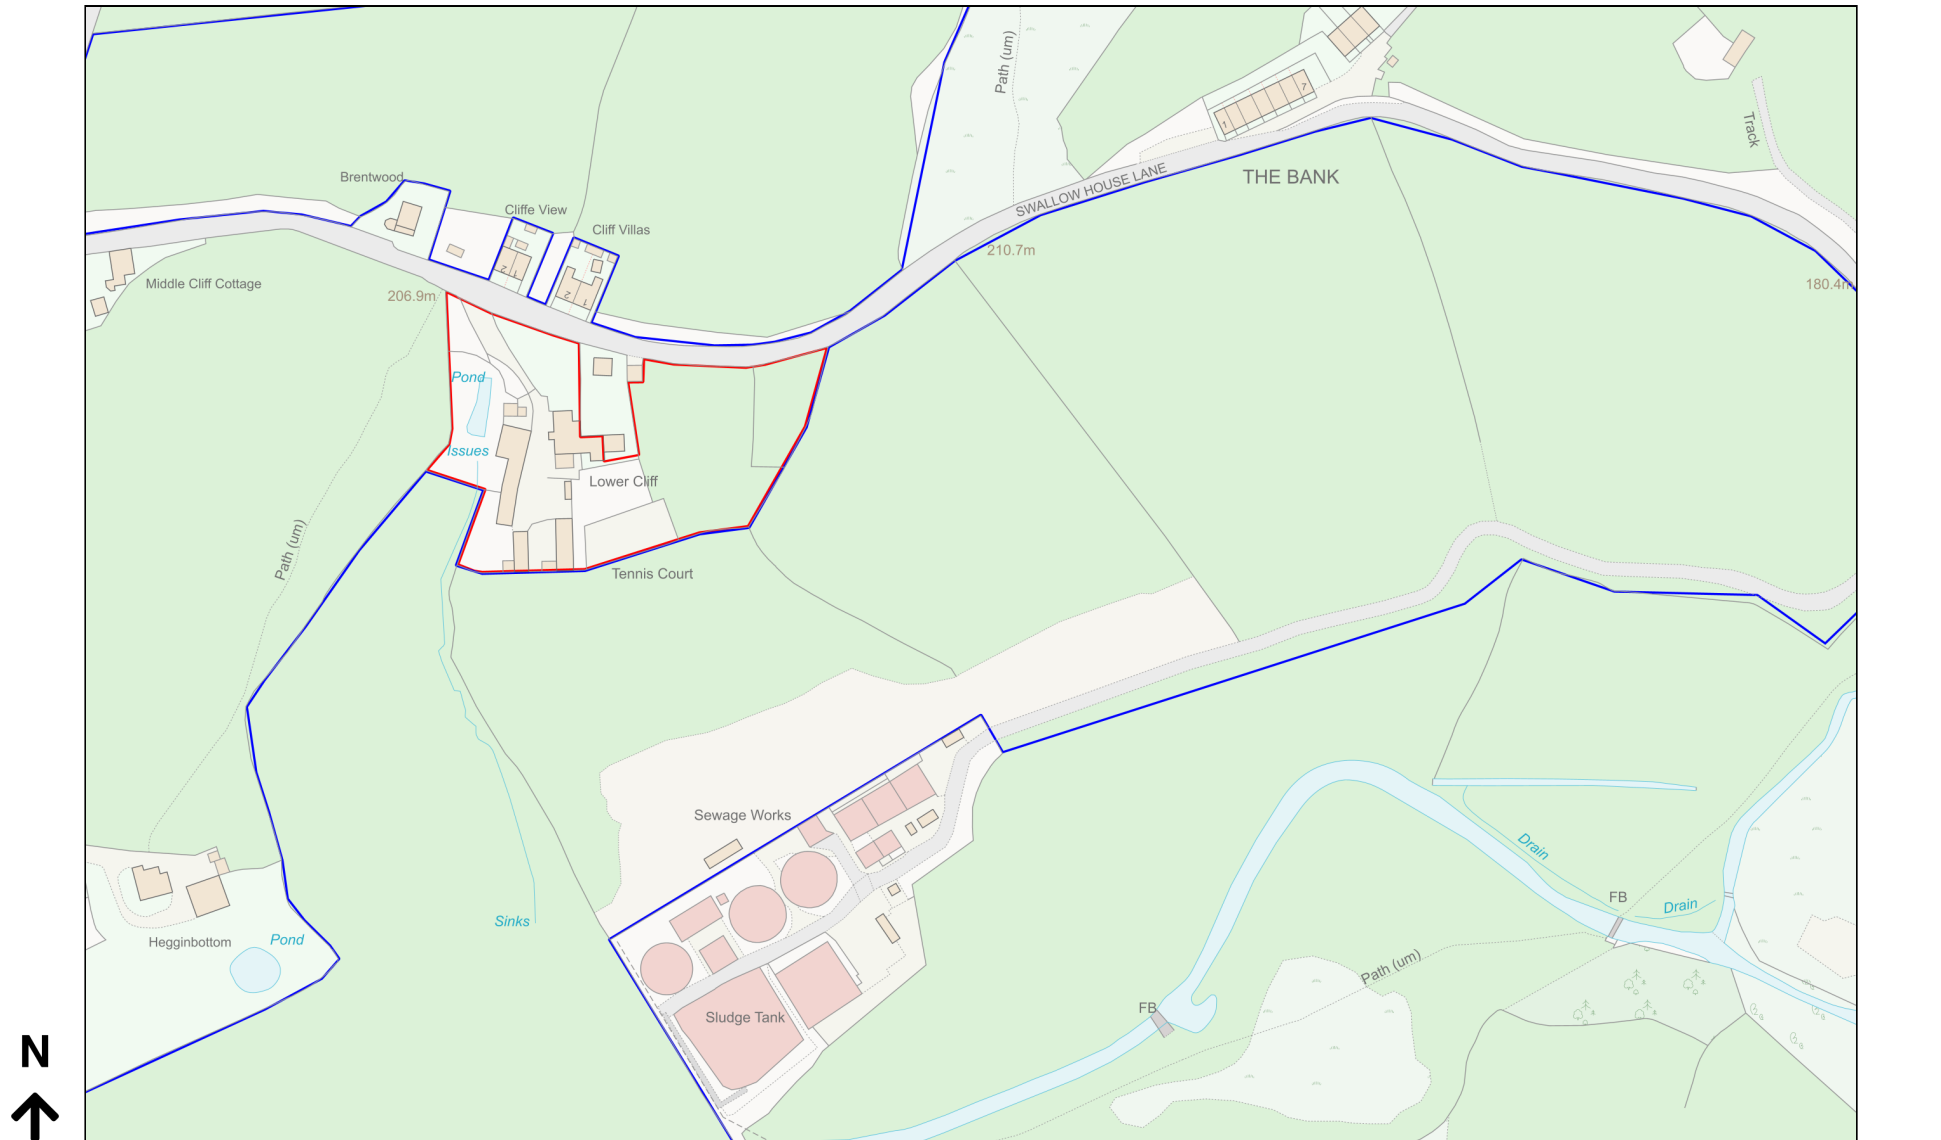

Planning Portal Reference: PP-12187749v1