



Street Scene A-A



Street Scene B-B




Street Scene C-C



Street Scene D-D

Locator Plan

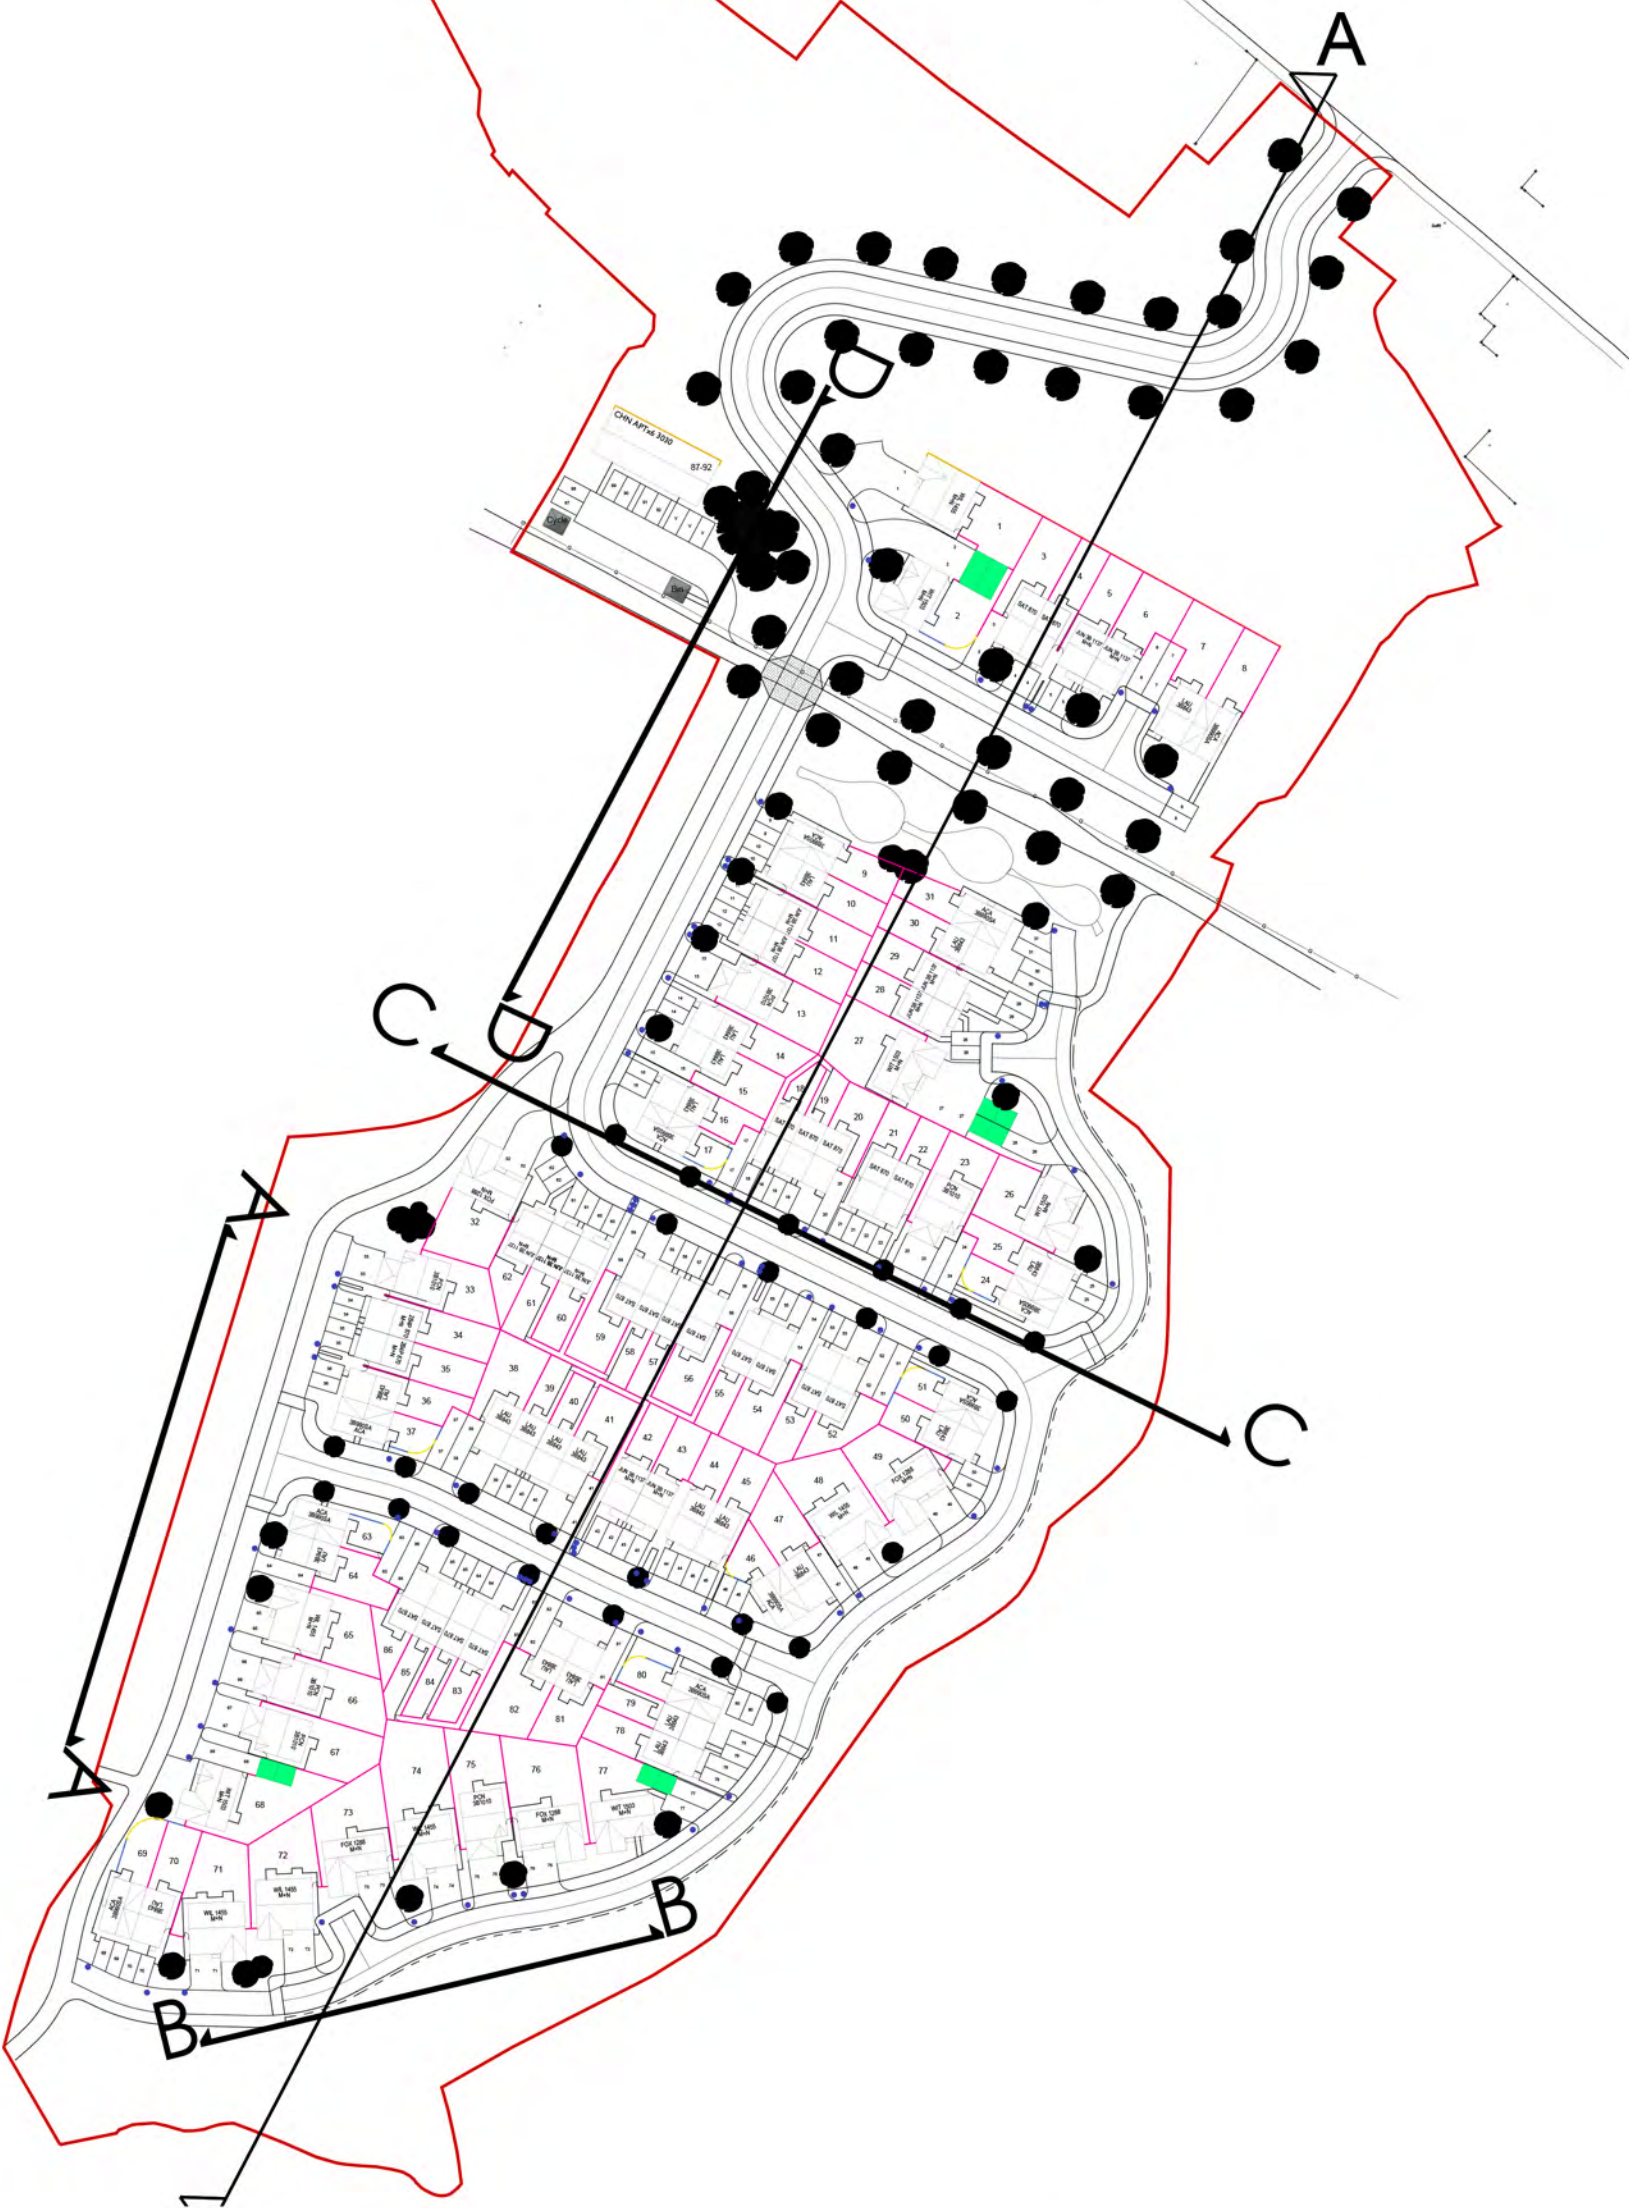

Revision:		By:	Date:
Rev A	House type updated	MB	23.03.23
Rev B	Chinley bin store moved	MB	30.03.23

BALDWIN DESIGN

4 Marina Walk, Pennington Wharf, Park Lane, Leigh, Warr. 4E2.
Tel: 01925 747635

Client:

Project Title:

Proposed Development

Address:

Dinting Vale, Glossop

Drawing Title:

Proposed Street Scenes

Drawing No:

WH/DVG/SS/02

Dwn:

ZH

Ckd:

ST

Date:

16/03/2023

Scale:

1:200

Paper Size:

A1

Rev:

B