



A

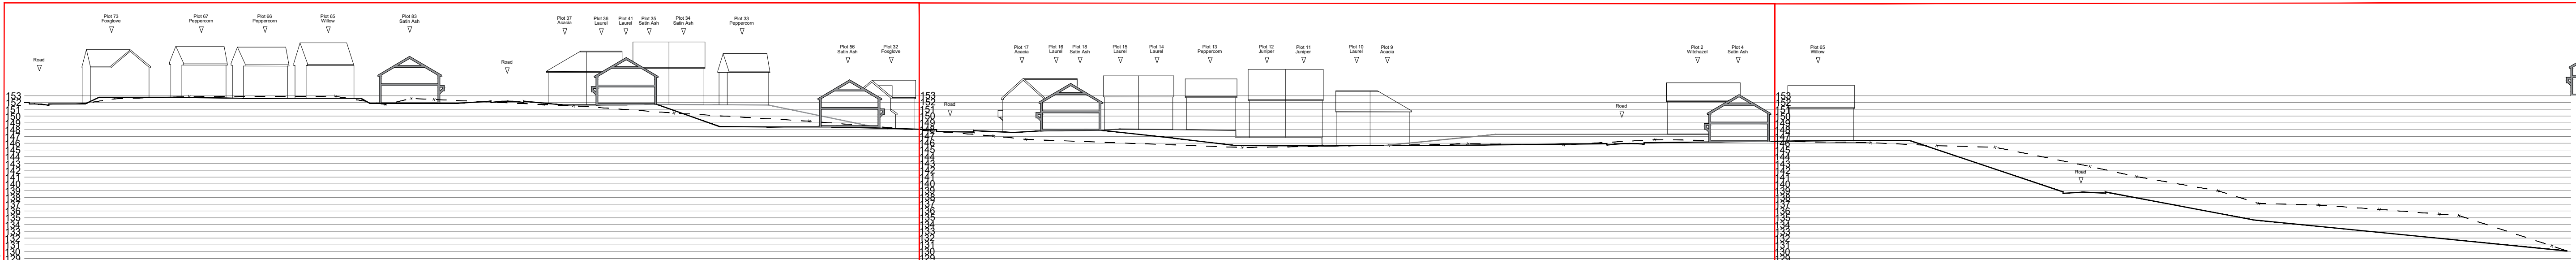


Site Section 1 Site Section 2 Site Section 3


A

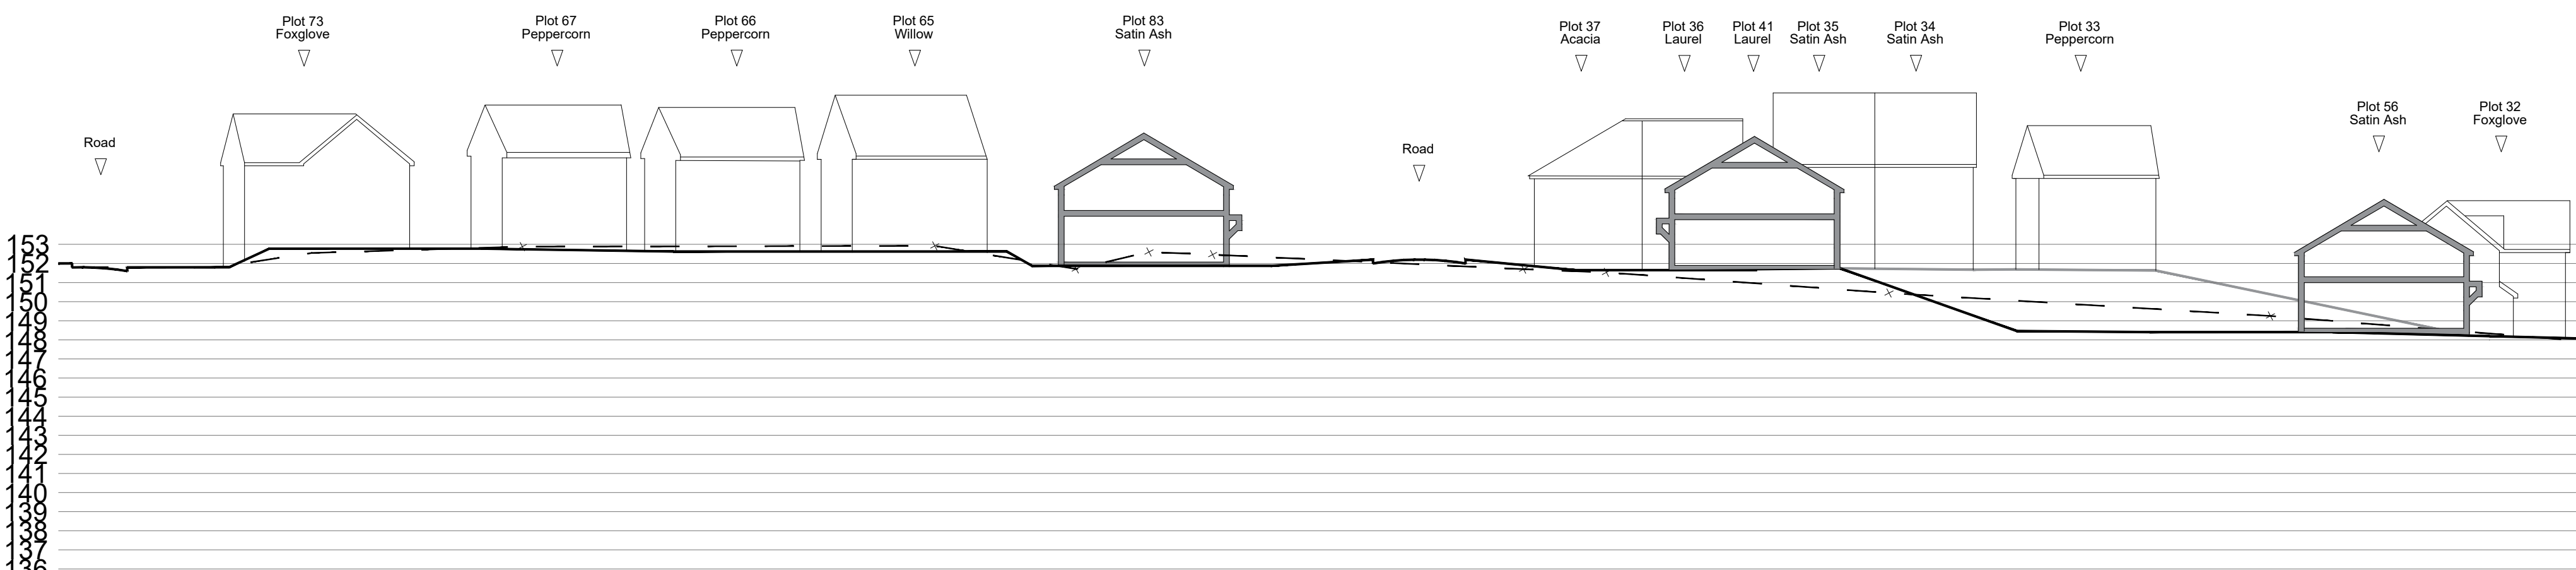



Site Section 1 1:200

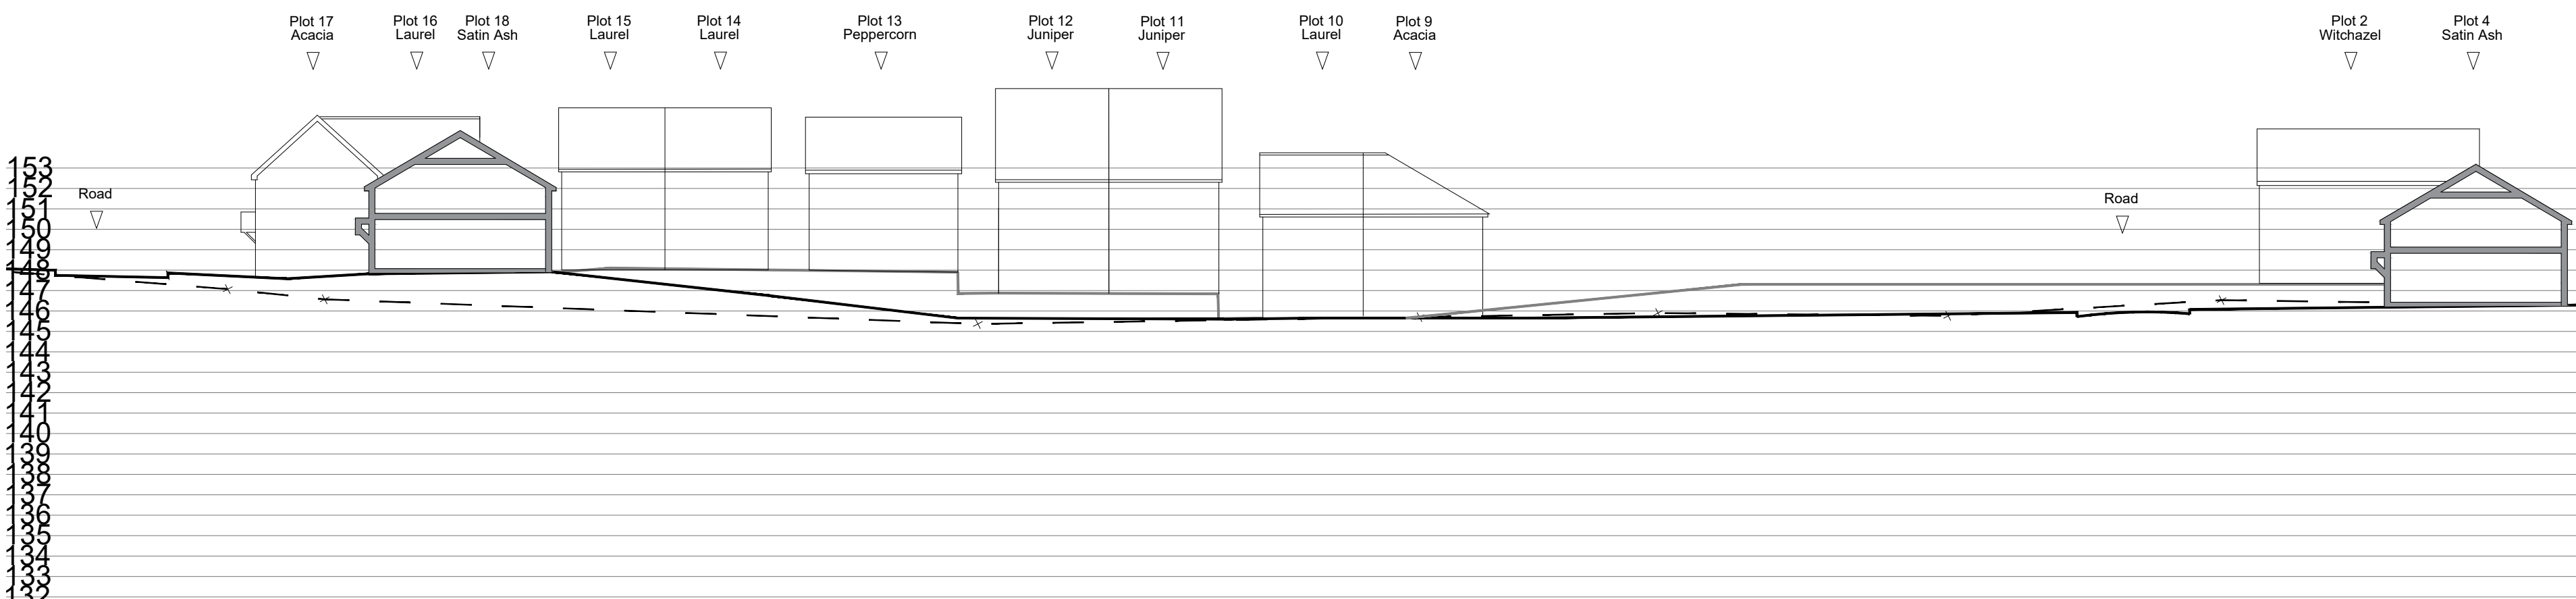

Site Section 2 1:200

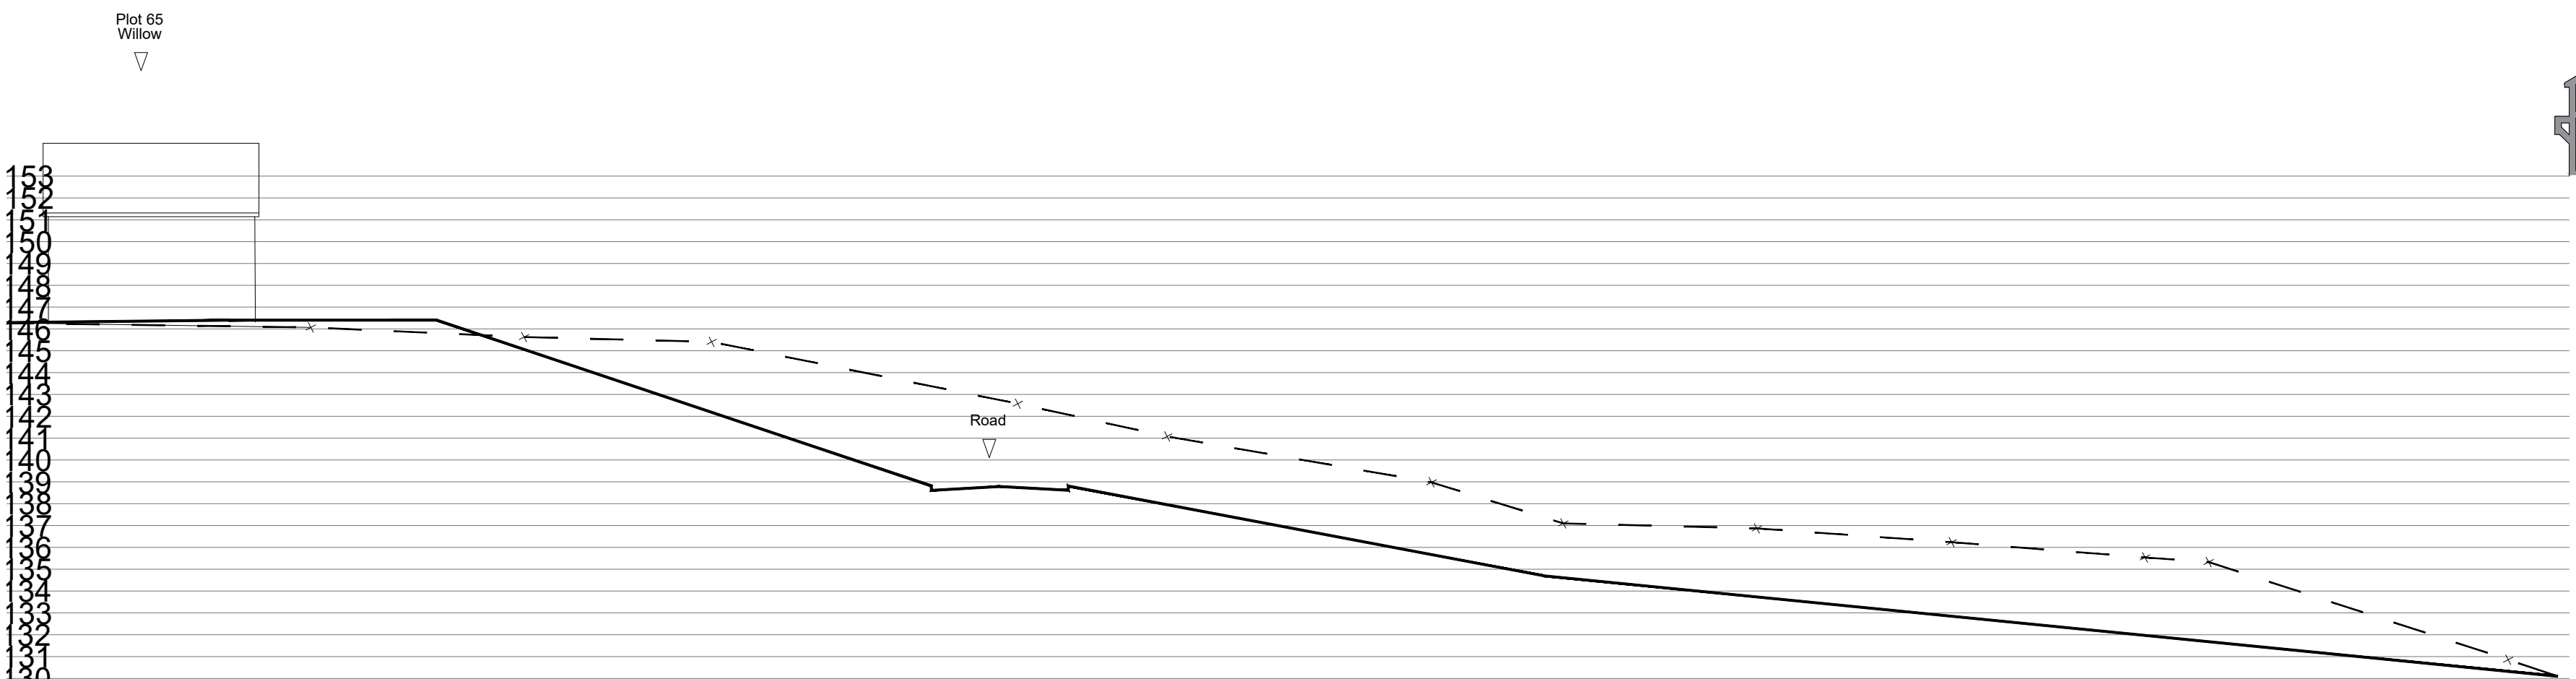

Site Section 3 1:200

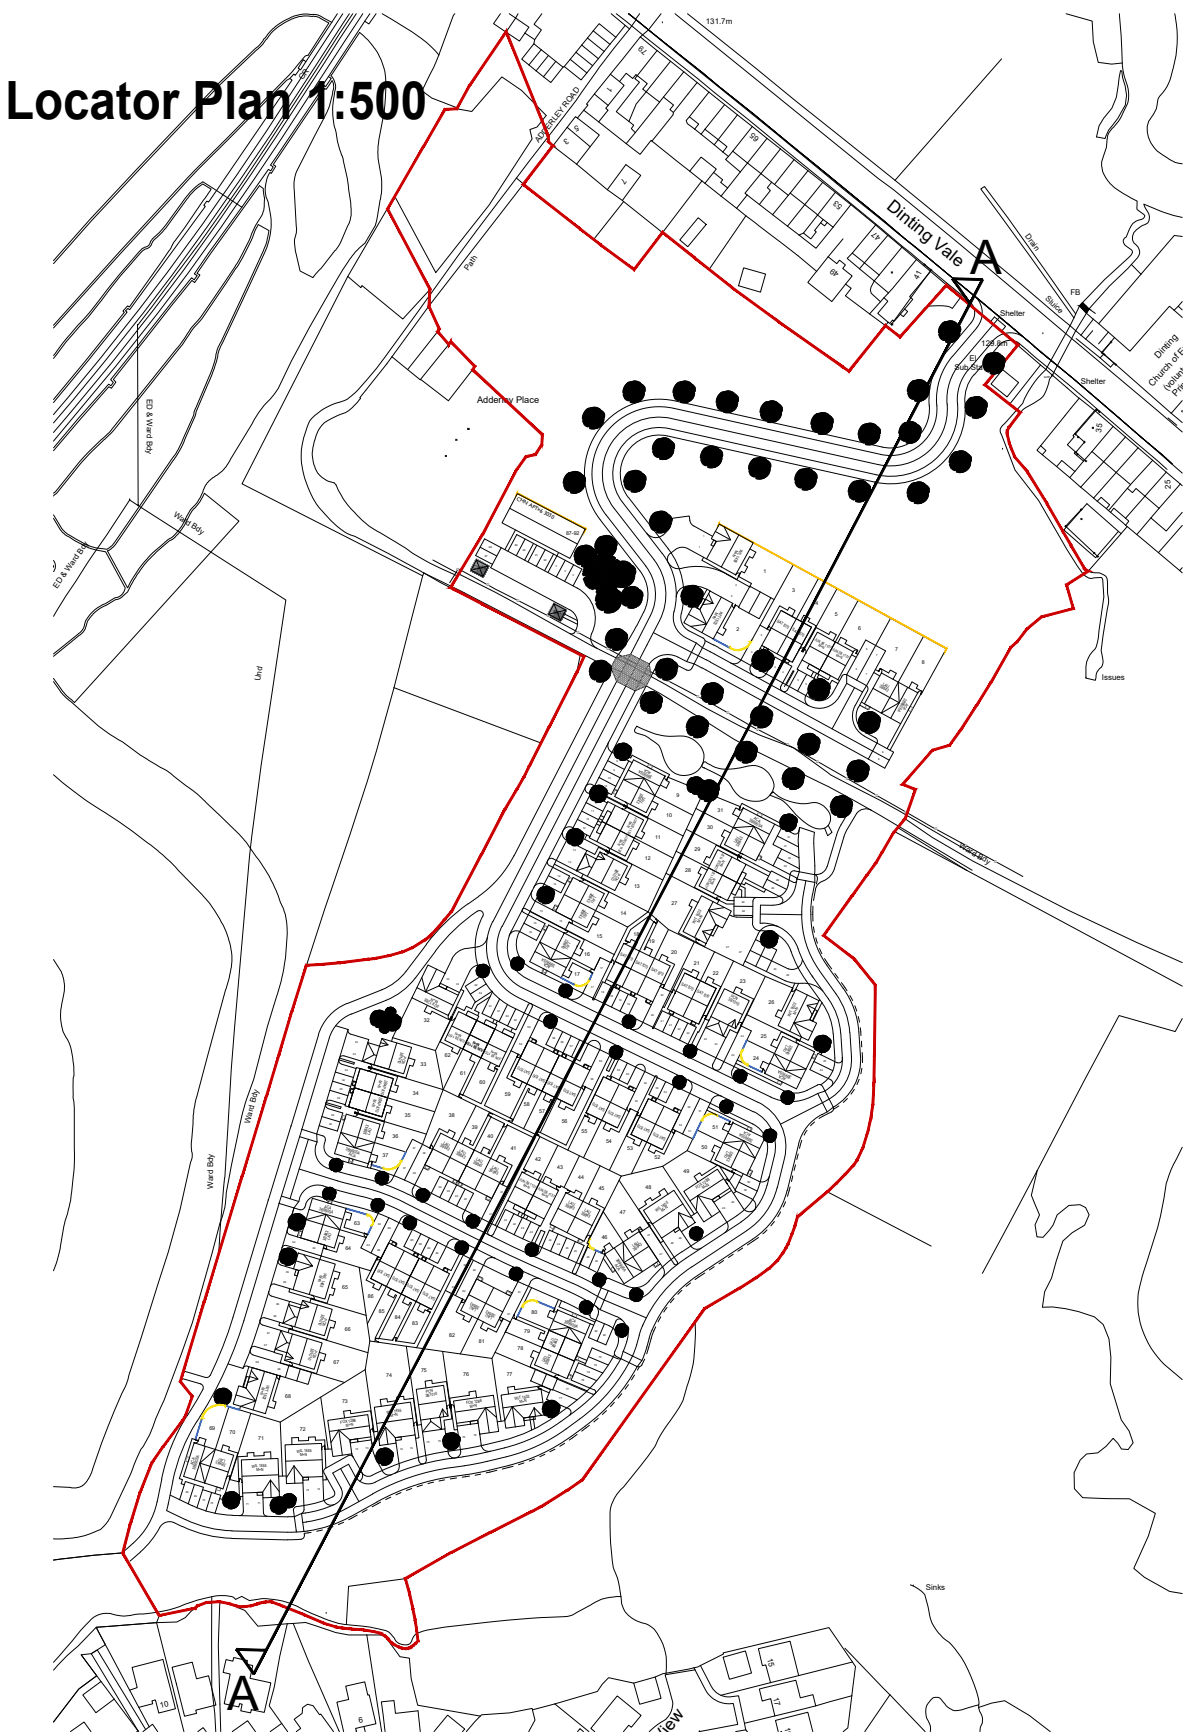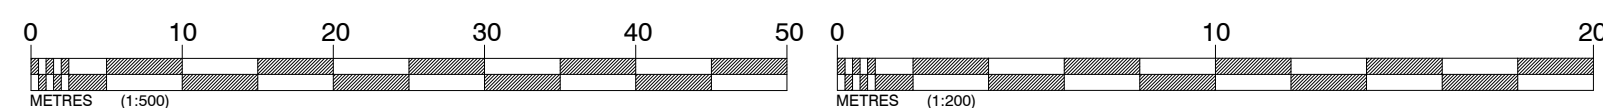

Revision:		By:	Date:
Rev A	House type updated	MB	23.03.23
Rev B	Chinley bin store moved	MB	30.03.23

Baldwin Design Ltd 4, Maina Way, Pennington Wharf, Plank Lane, Leigh, WNY 4EZ Tel: 01952 747615 e-mail: enquiries@baldwindesign.net www.baldwindesign.net	Client: 	
	Project Title: Proposed Development	
	Address: Dinting Vale, Glossop	
	Drawing Title: Proposed Street Sections	
	Drawing No: WH/DVG/SS/03	
Dwn: ZH Ckd: ST Date: 17/03/2023		
Scale: As shown	Paper Size: A1	Rev: B