



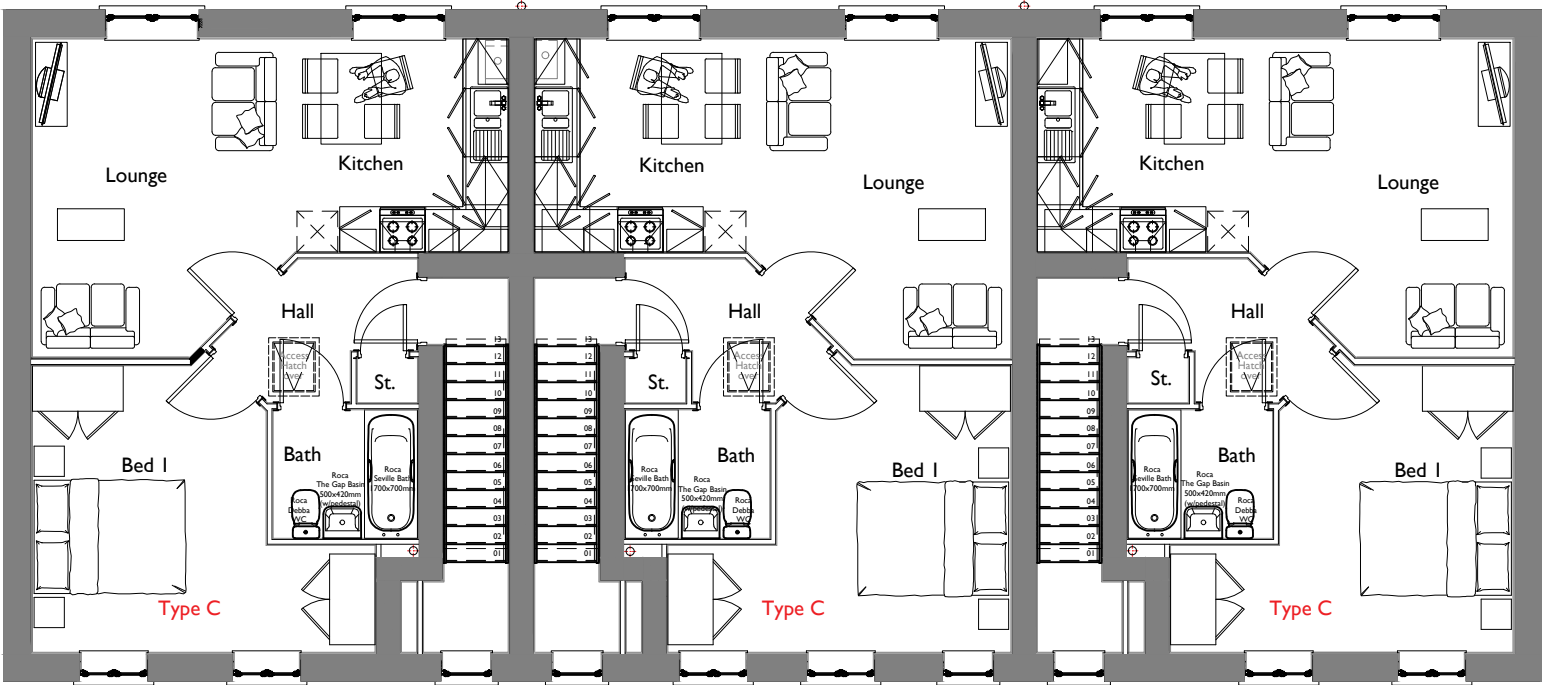

First Floor

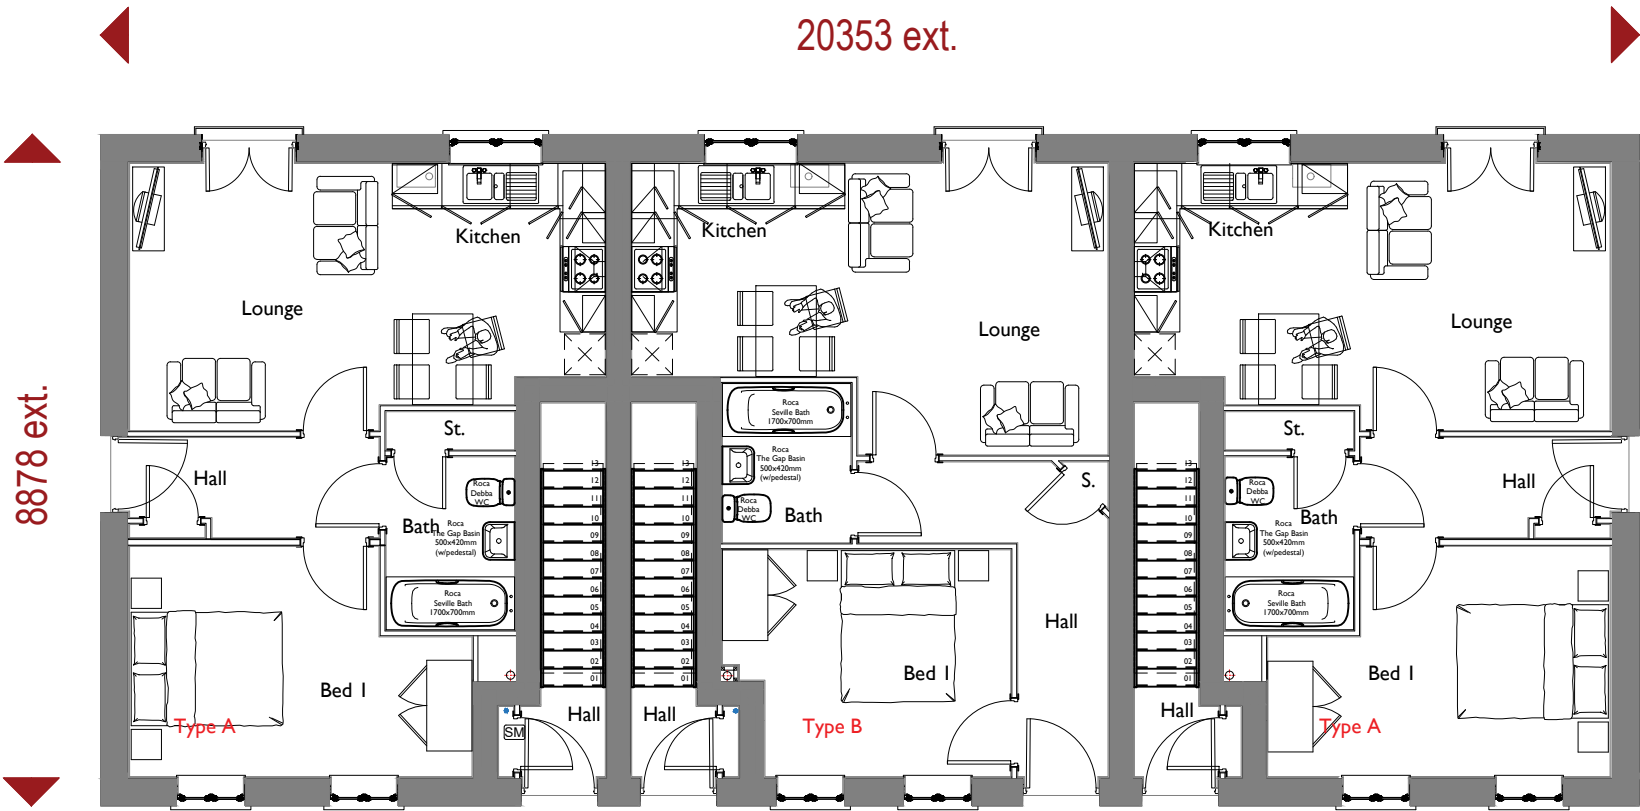

Ground Floor



NOTES:
All information on this drawing is copyright ©.
All sizes to be verified on site.
No dimensions to be scaled off this drawing.
All dimensions are to structure only unless
otherwise stated
All dimensions on this drawing in millimetres unless
otherwise stated

External Materials:

**PLEASE REFER TO
EXTERNAL MATERIALS
SCHEDULE.**

I 150mm cavity house type

REV.	DATE	DESCRIPTION	BY
------	------	-------------	----



WAINHOMES
BUILDING BRITAIN'S HERITAGE

Project Title:
CHINLEY APARTMENTS

A 473sqft B 473sqft C 600 sqft

Drawing Title:
Planning Drawing - Heritage

Drawing No: **CHI.IB473.CL.P.F.01**

Drawing Status: **Planning Only**

Scale:
1/100@A3

Revision:
-

Date:
Sep 22

Drawn by:
PF/BDC