



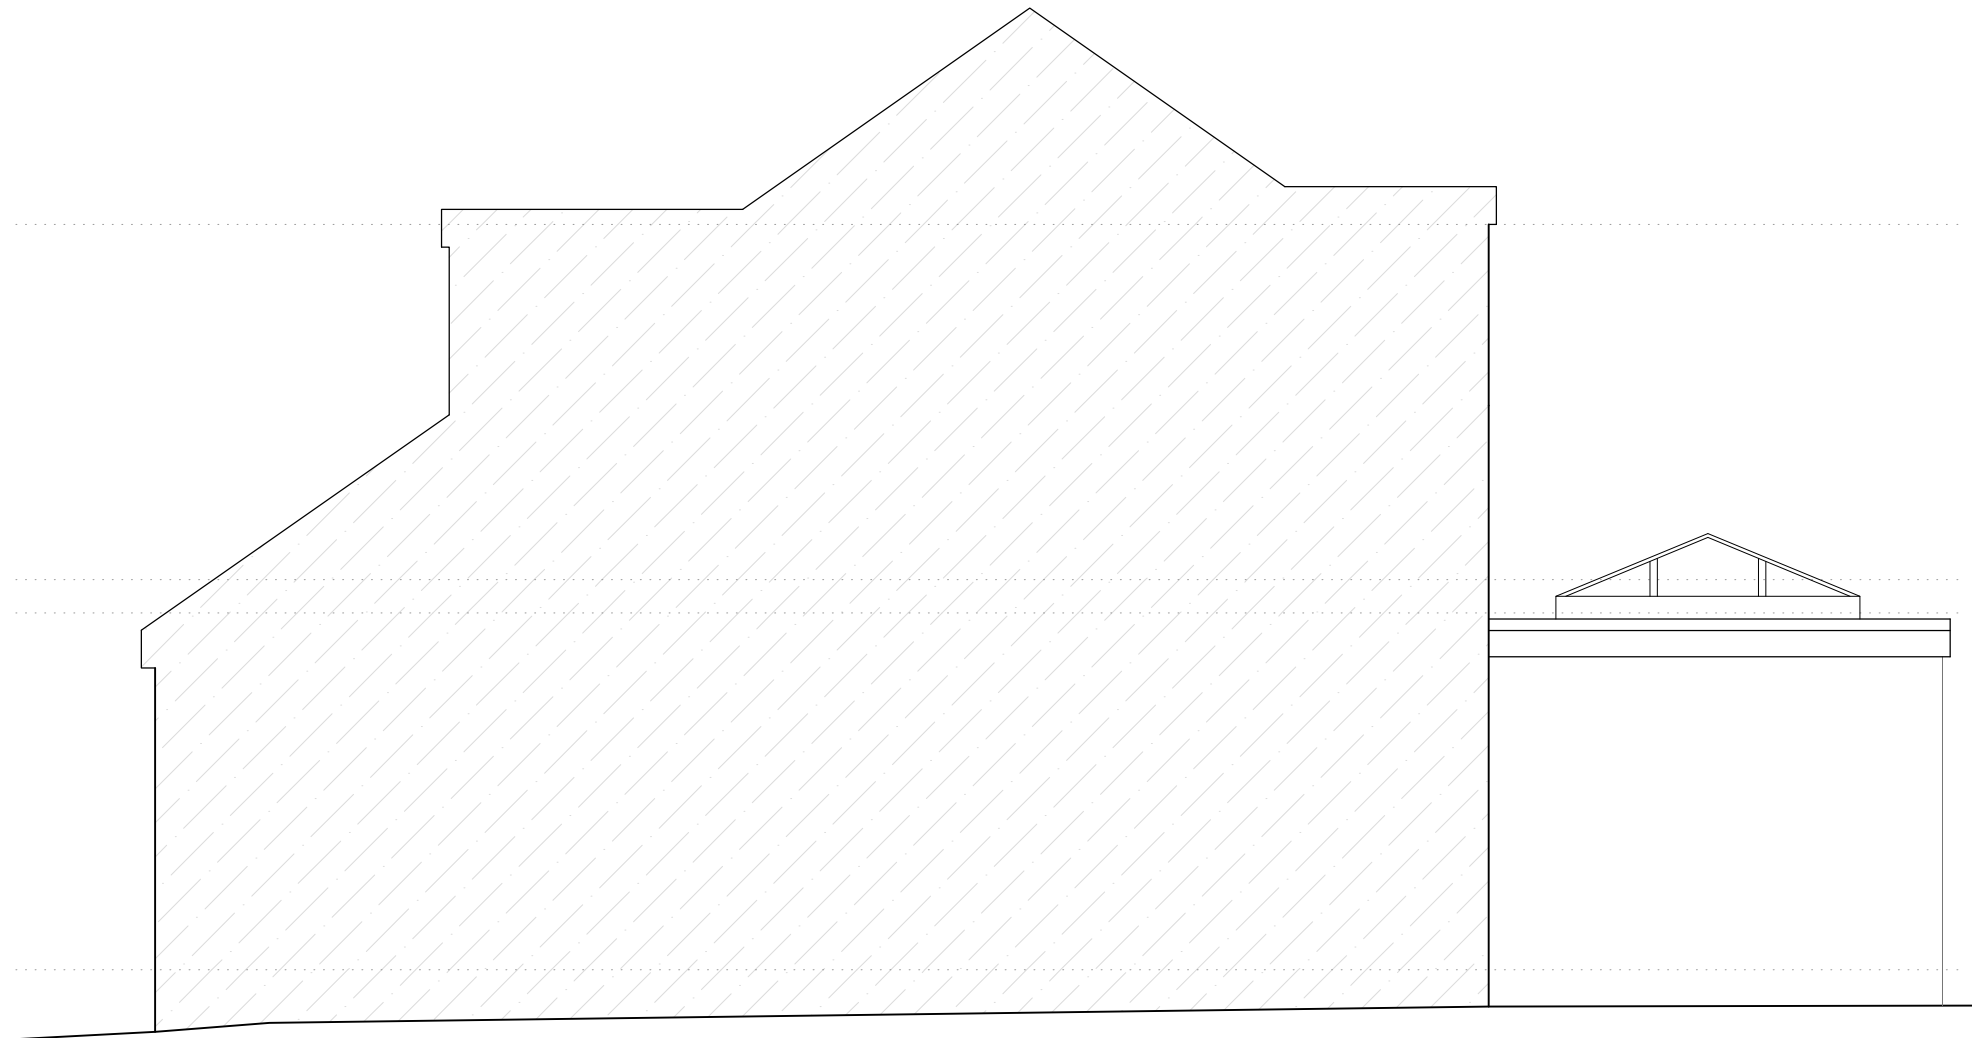

Existing Side Elevation

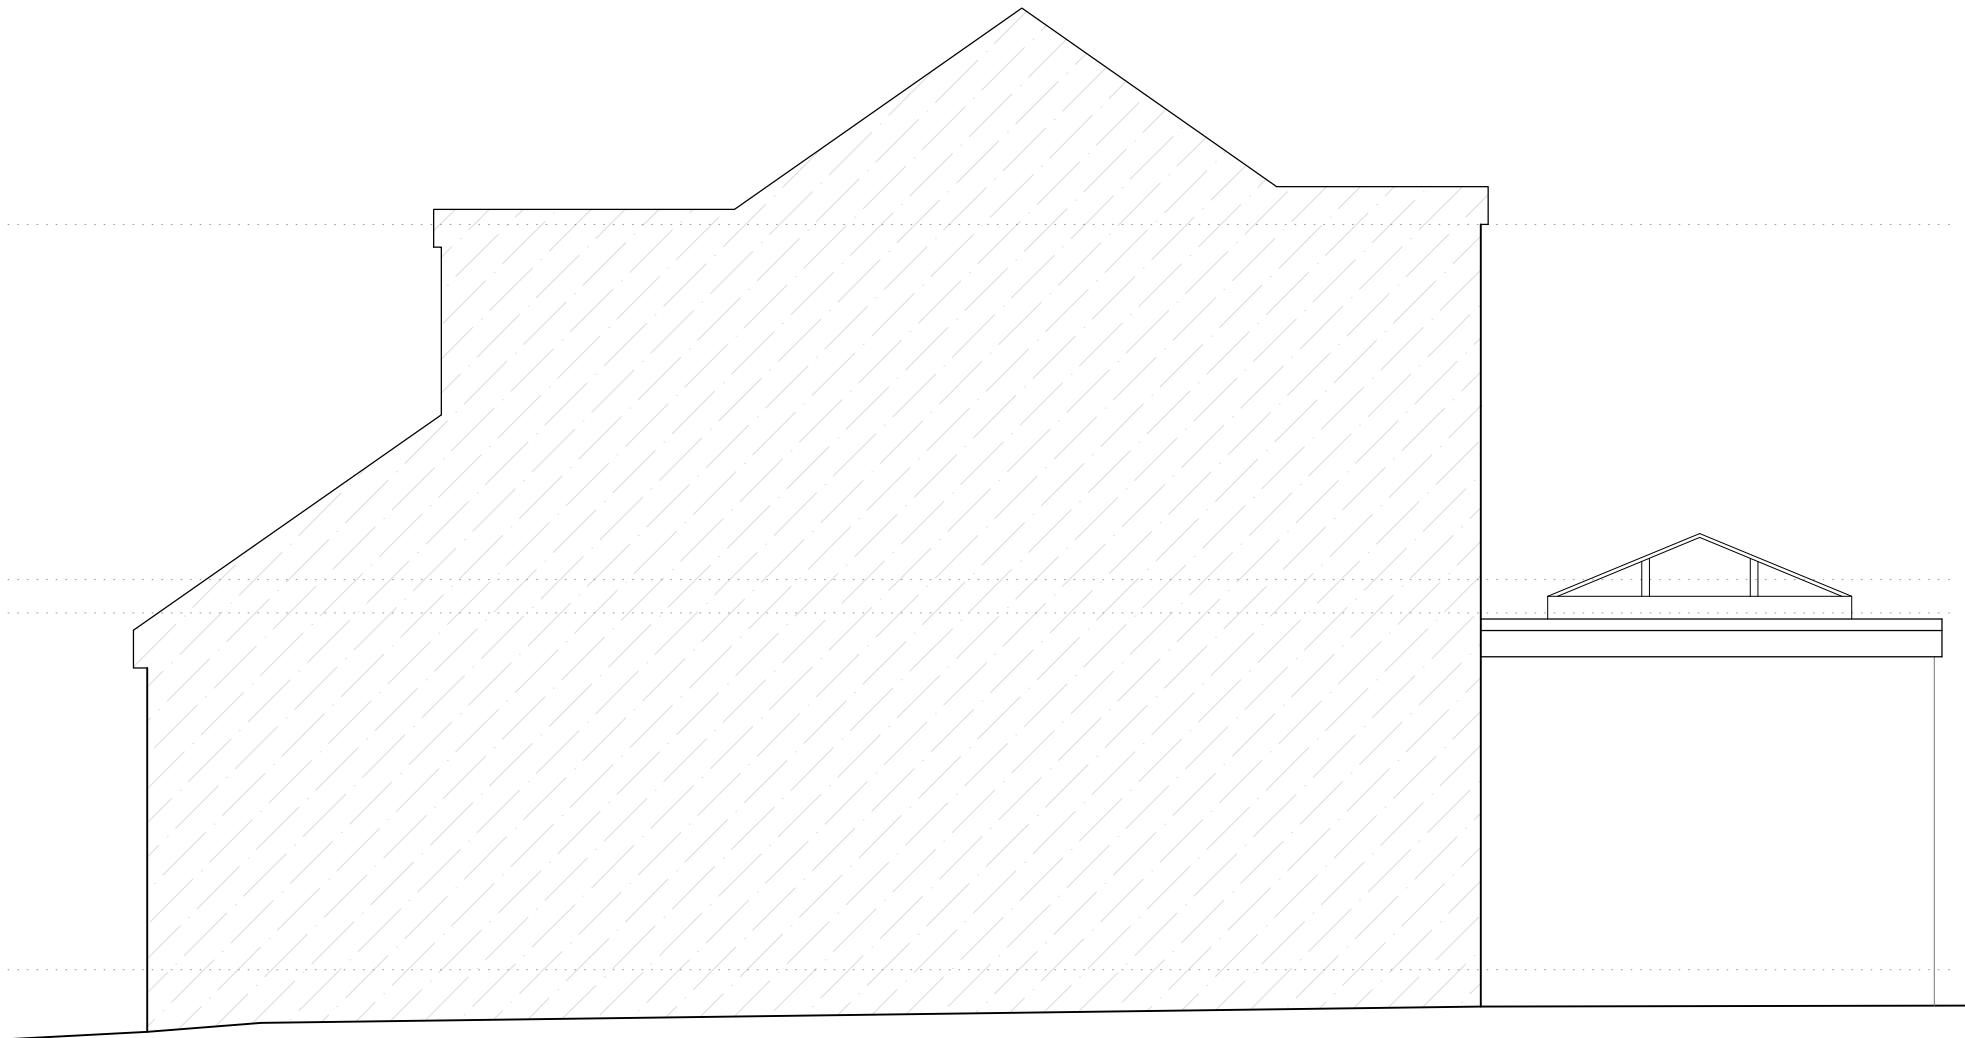

Proposed Side Elevation



|          |             |                                         |  |
|----------|-------------|-----------------------------------------|--|
| project  |             | 20 Lee Head<br>Charlesworth<br>SK13 5DD |  |
| scale    |             | drawn by                                |  |
| 1:50@A1  |             | klh                                     |  |
| 1:100@A3 |             | drawing number                          |  |
|          |             | KH606-100                               |  |
| revision | description | date                                    |  |
| -        | -           | 31.05.2023                              |  |

Existing +  
Proposed  
Elevations  
*from no.18*

kieranhibbsarchitecture  
27 Pioneer Road  
Macclesfield  
SK11 7ZB

kieranhibbs@gmail.com  
Mobile: 07584049322