


Existing Garage Left Side Elevation

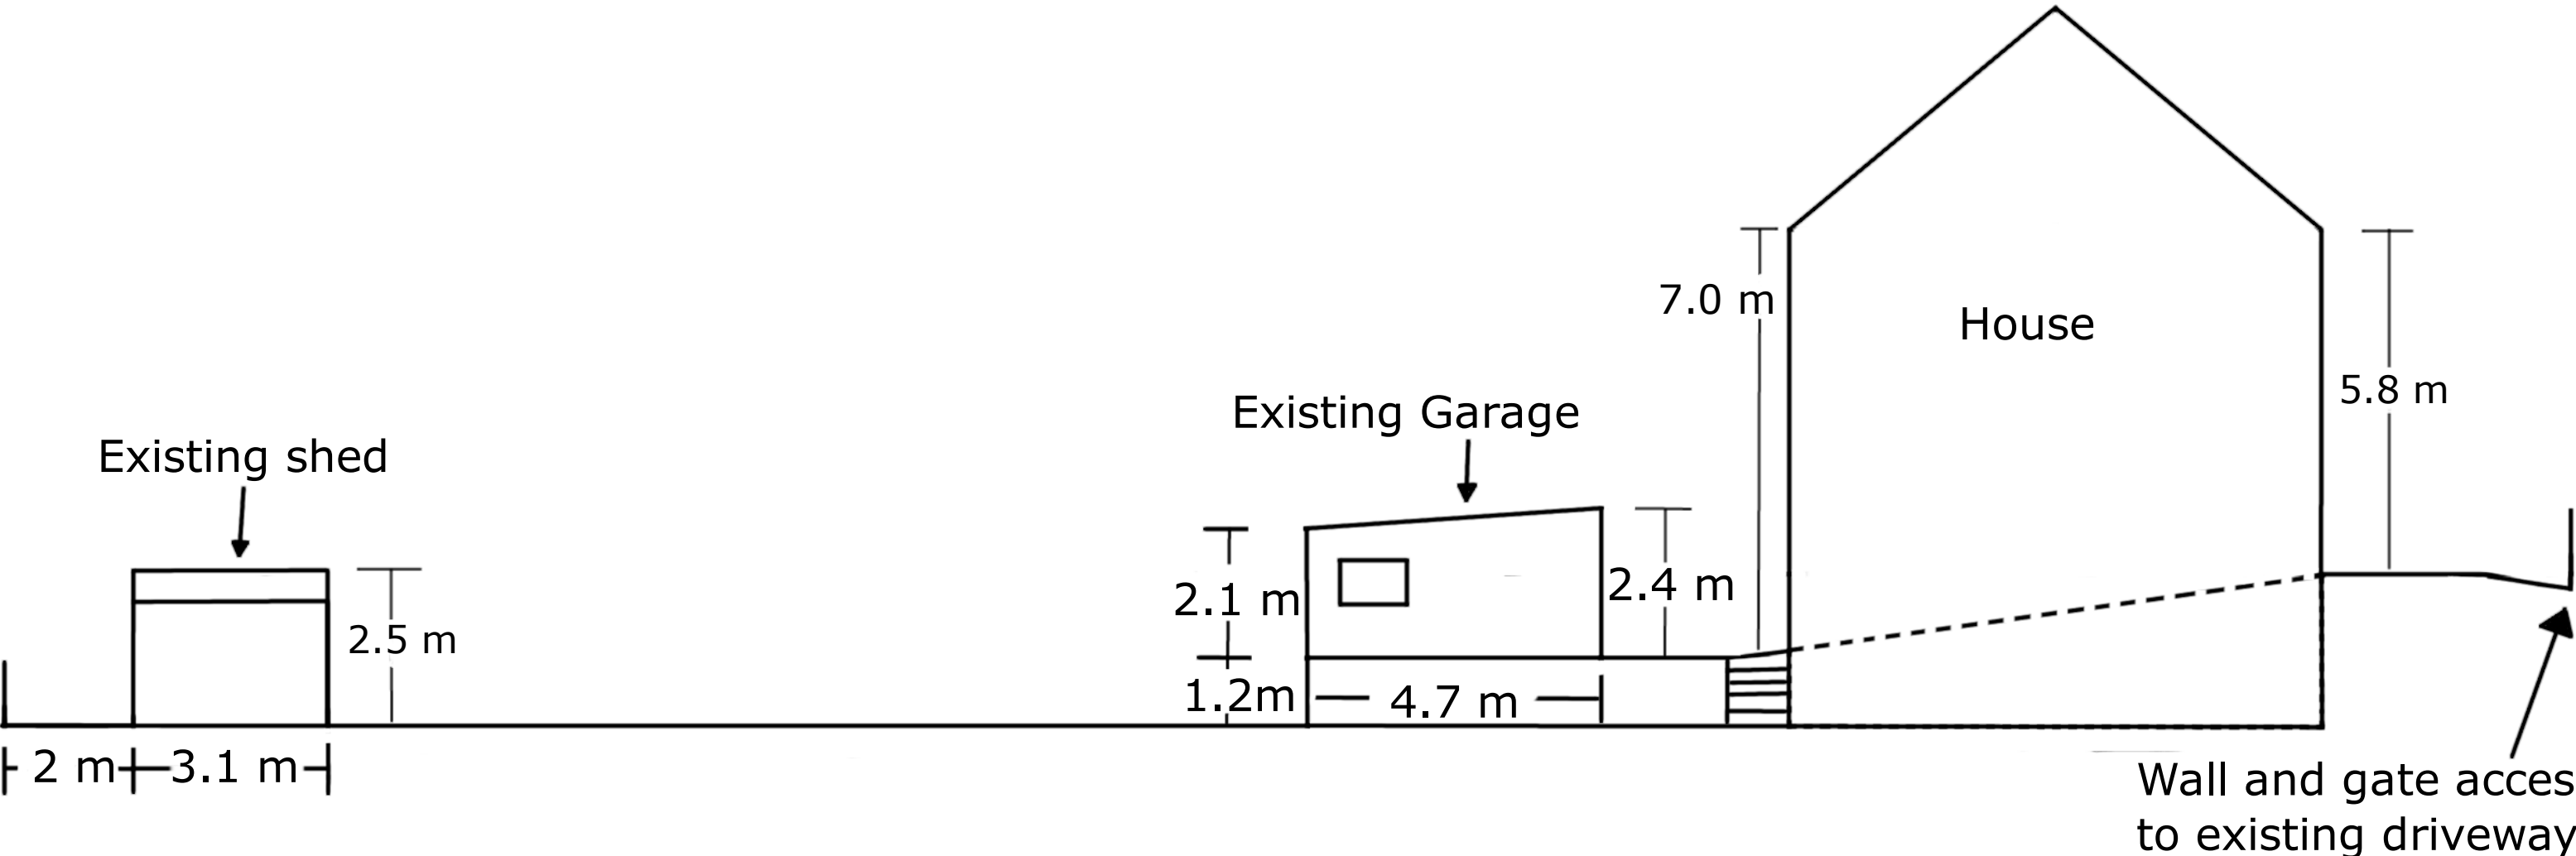

Existing rear wall

Scale-
1:100