


Existing Garage Rear Elevation

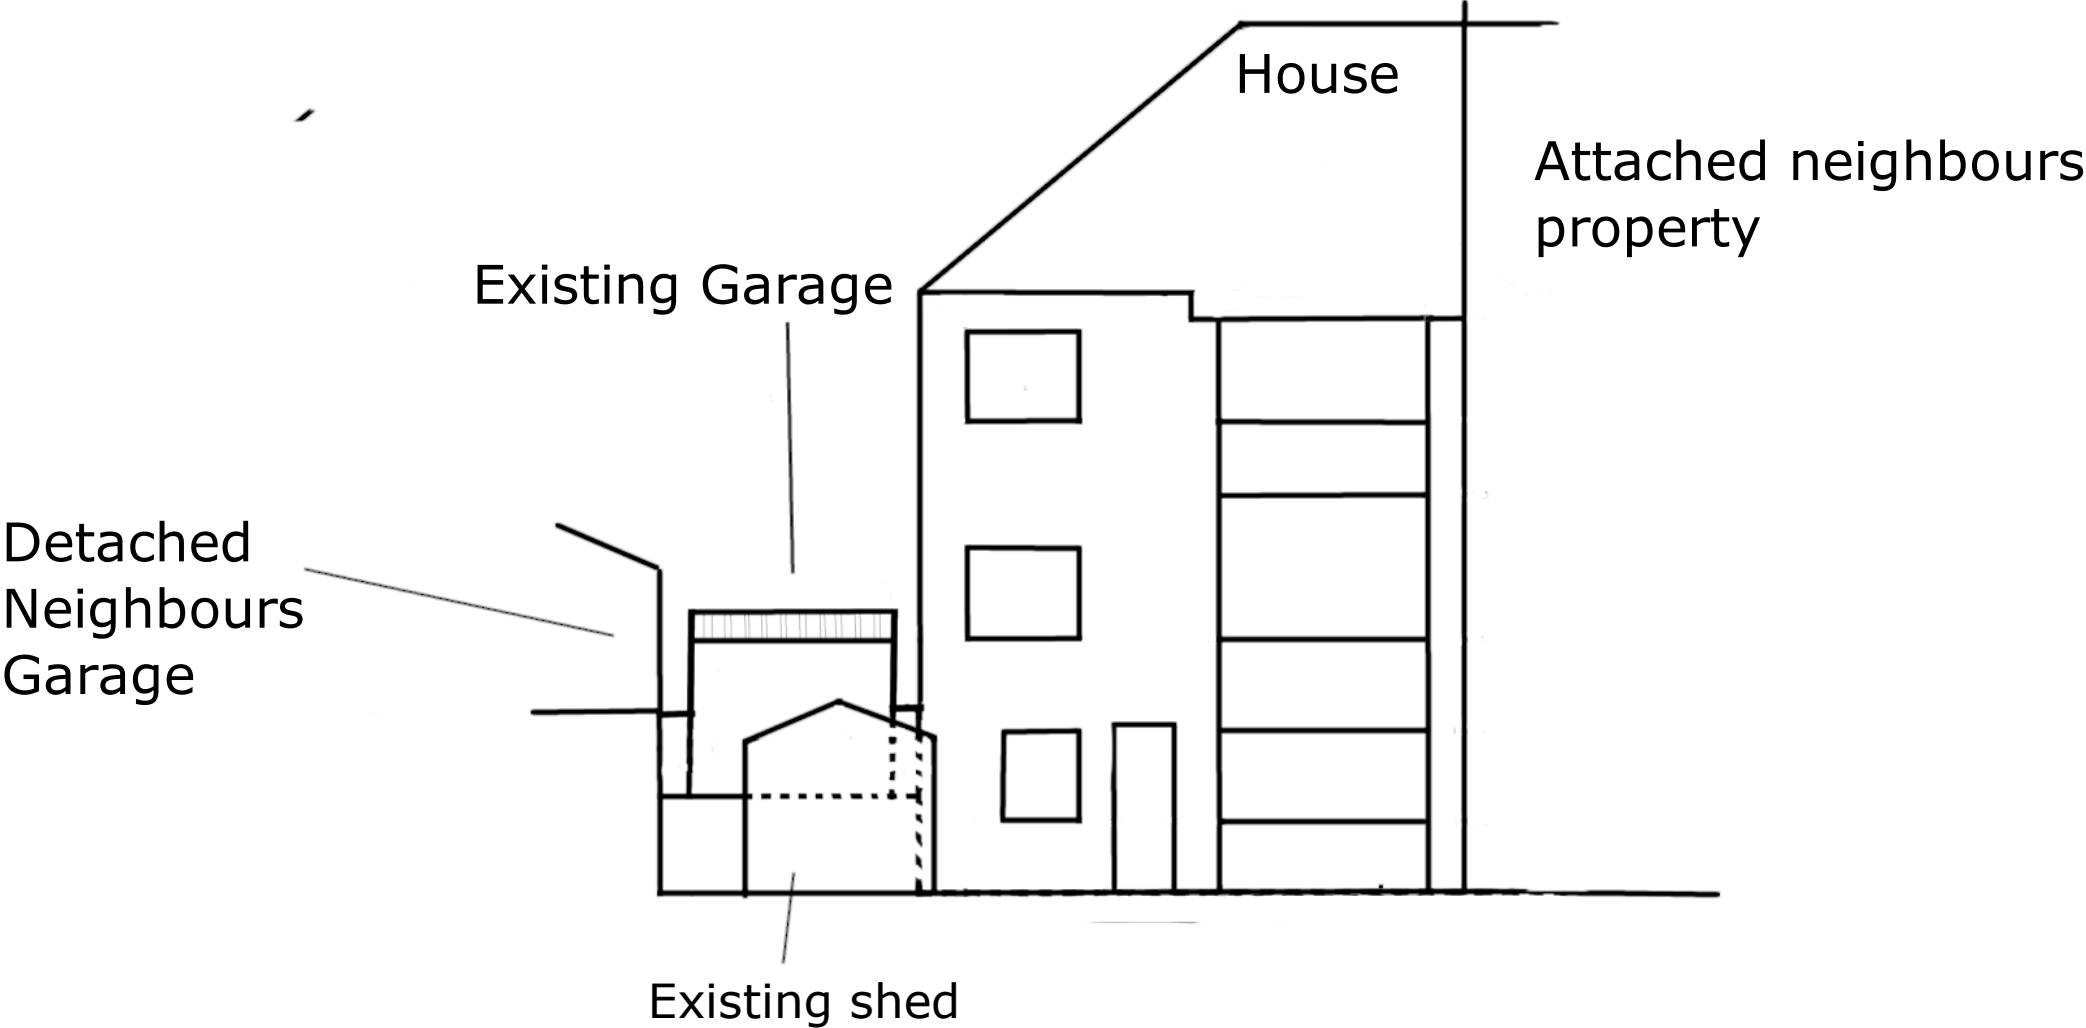

Scale-
1:100