


Existing Garage Right Side Elevation

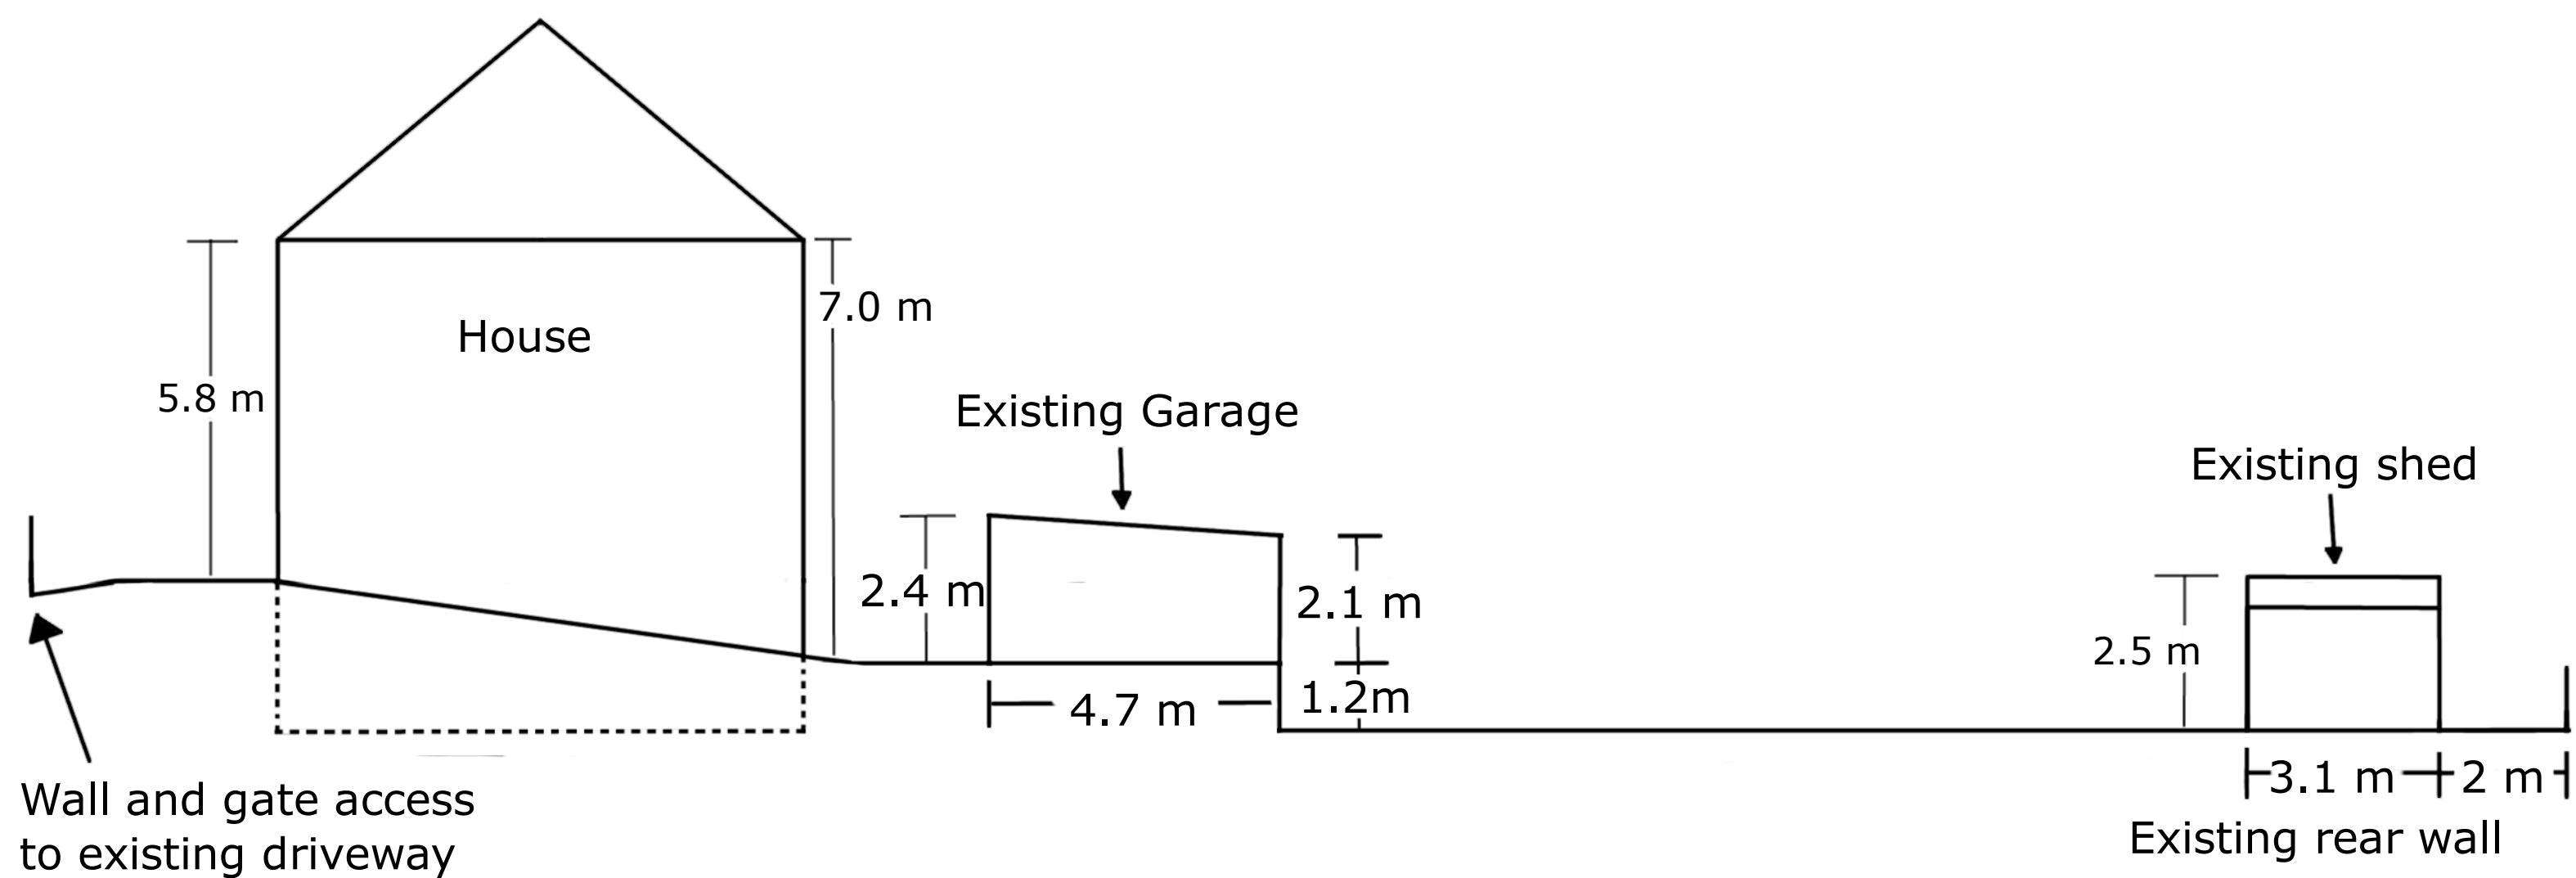

Scale-
1:100