


Proposed New Garage side elevation

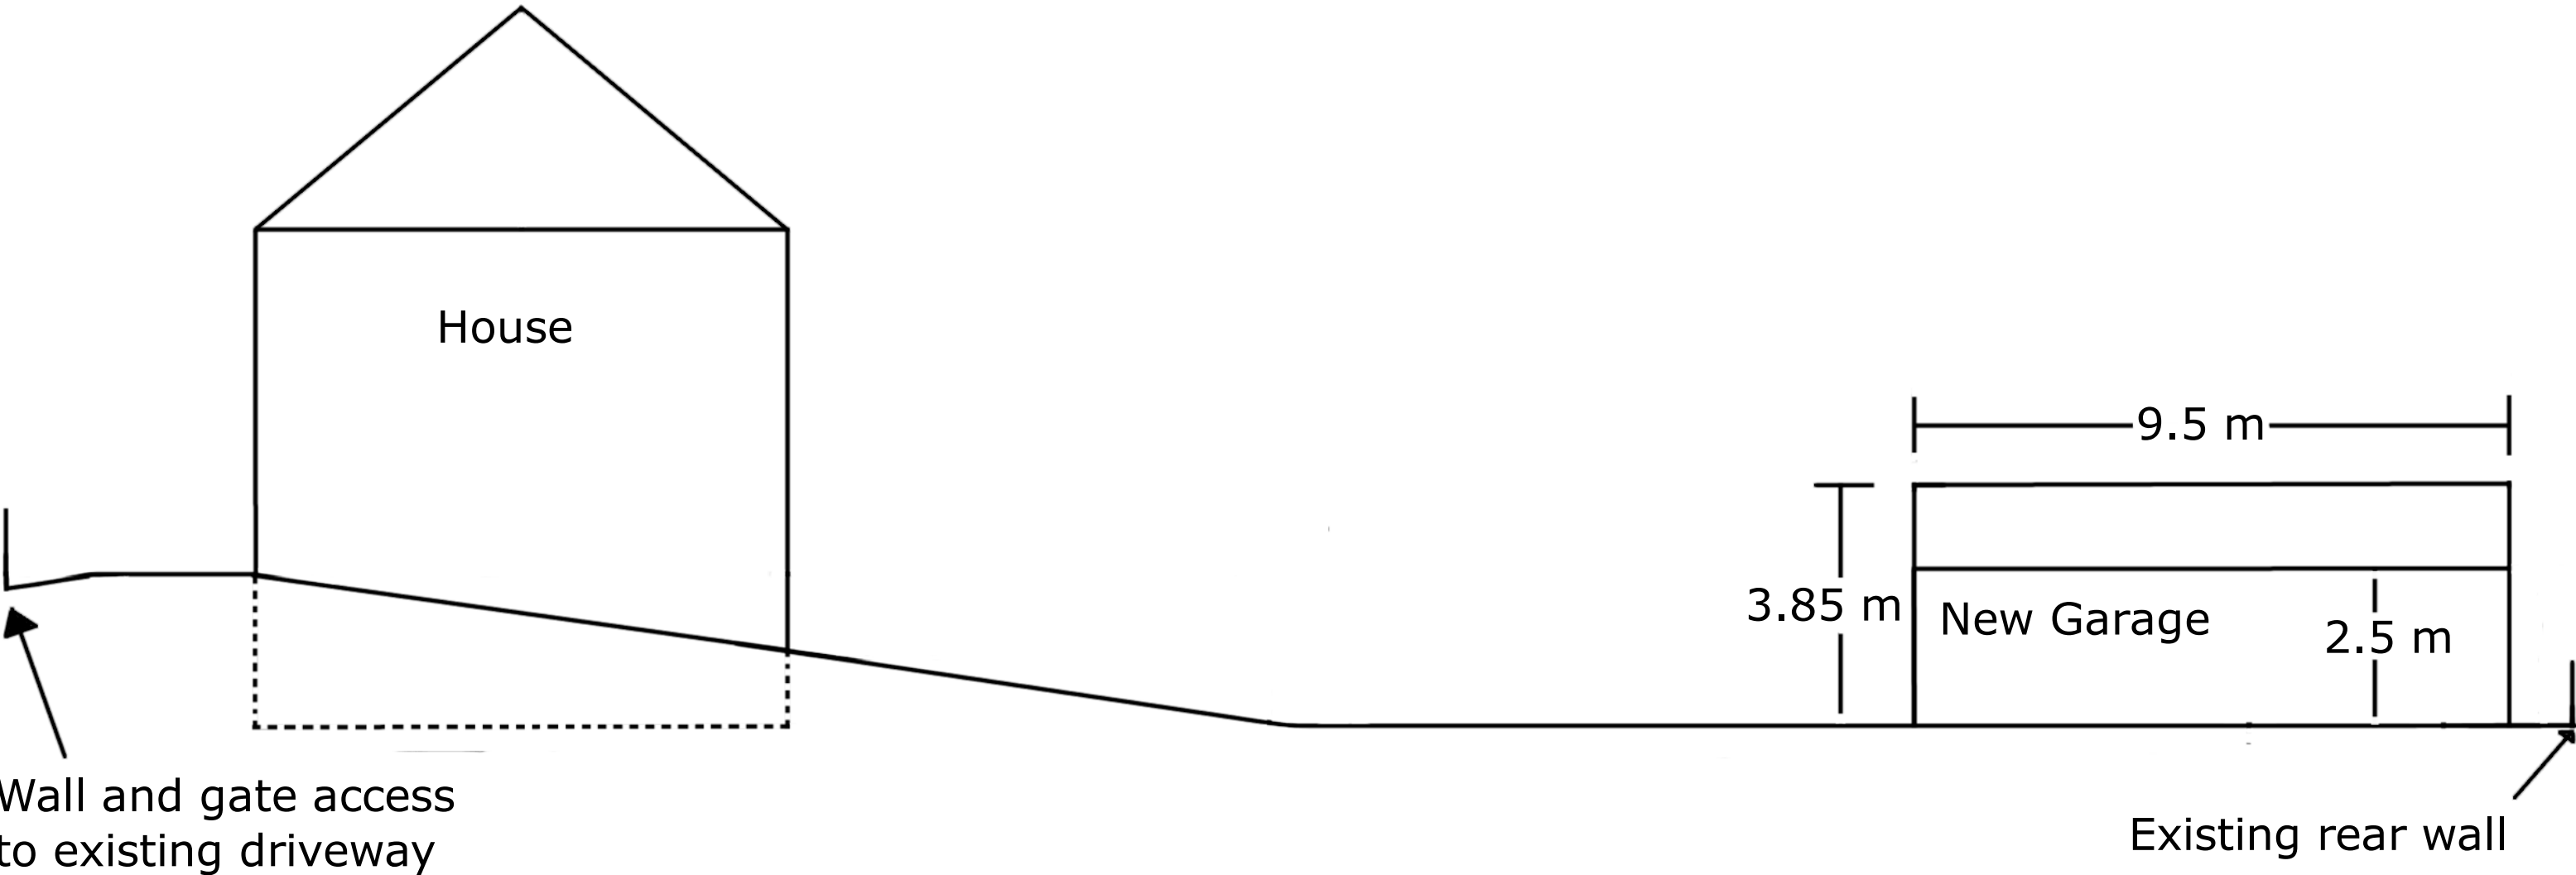

Scale-
1:100