



Proposed New Garage Plan View

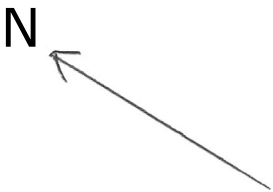

T3 -Willow Tree ~3m
T4 -Crab Apple Tree ~3m

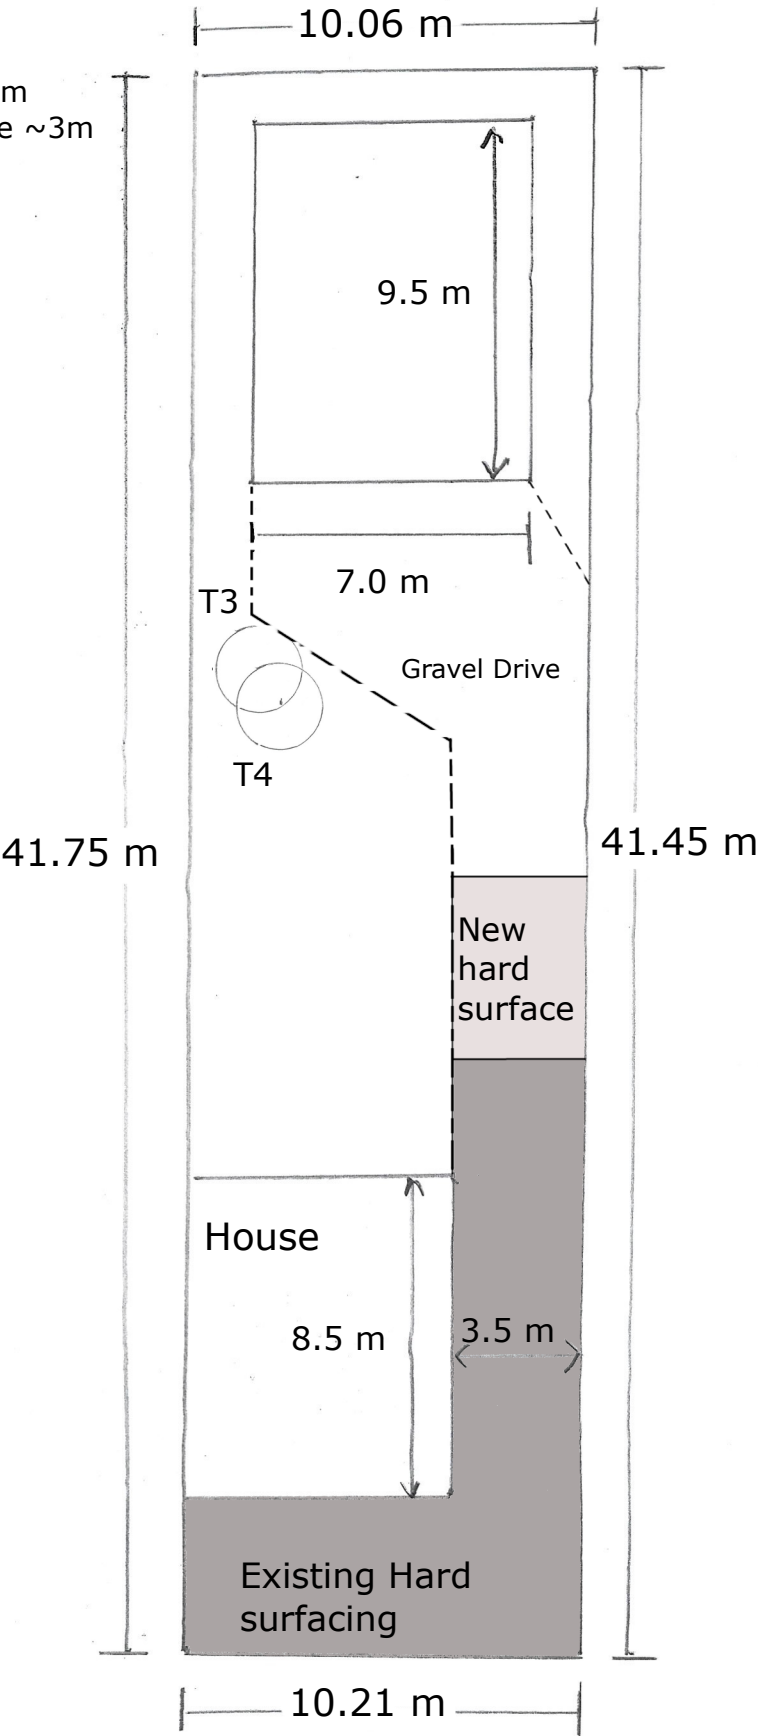

Scale-
1:200