


This drawing is protected by copyright and the information contained therein is the property of William McCall.
The drawing must not be copied and the information contained therein may not be used or disclosed without written permission of and in the manner permitted by William McCall.

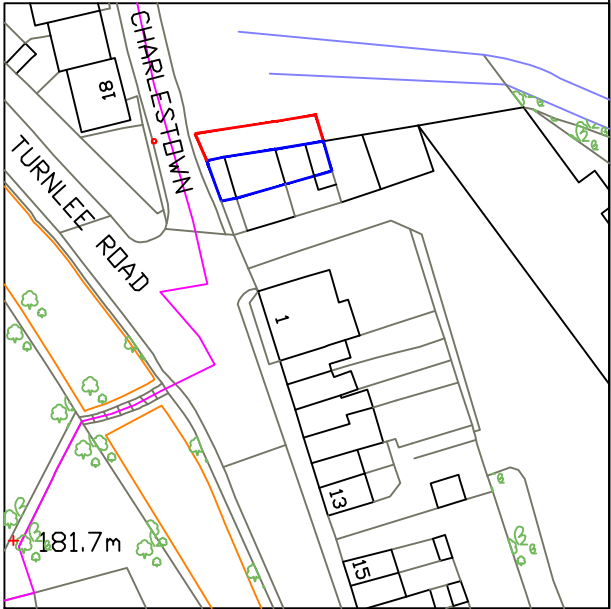

Location Plan (1:1250)



Scale 1:200@ A3



Stage :- **Full Planning Inc Change Of Use**

Project Title :- Proposed Side Extension

Drawing Title :- Site & Location Plans

Client :- Mr & Mrs Chorbatcheskyi

Drwg No :- 02 22 21	3 of 3	Date :- March '21	Rev :- *
------------------------	--------	----------------------	-------------

Scale :- 1:200 & 1:1250@A3	Drawn:- SCM	Checked :-
-------------------------------	----------------	------------

Site Address :- Sunny Side - Charlestown Rd
Glossop
High Peak
SK13 8LF

The Old Post Room
34 Chew Valley Road
Greenfield
Saddleworth
OL3 7DA
Tel: 01457 871202
www.william-mccall.com | enquiries@william-mccall.com



A3