
This drawing is protected by copyright and the information contained therein is the property of William McCall.
The drawing must not be copied and the information contained therein may not be used or disclosed without written permission of and in the manner permitted by William McCall.

0 1 2 3 4 5M
Scale 1:50@ A1
0 1 2 3 4 5 6 7 8 9 10M
Scale 1:100@ A1

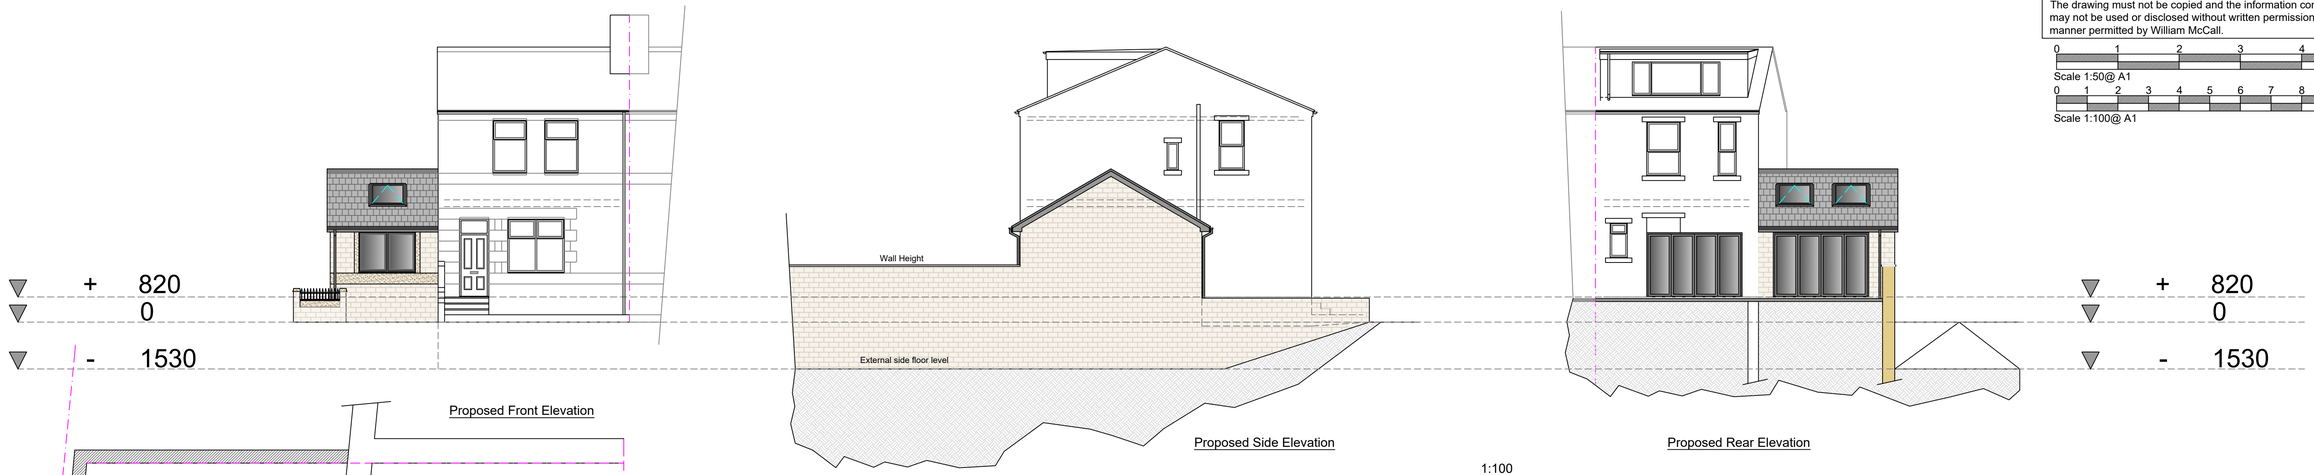


Proposed Front Elevation


Proposed Side Elevation

Proposed Rear Elevation

1:100

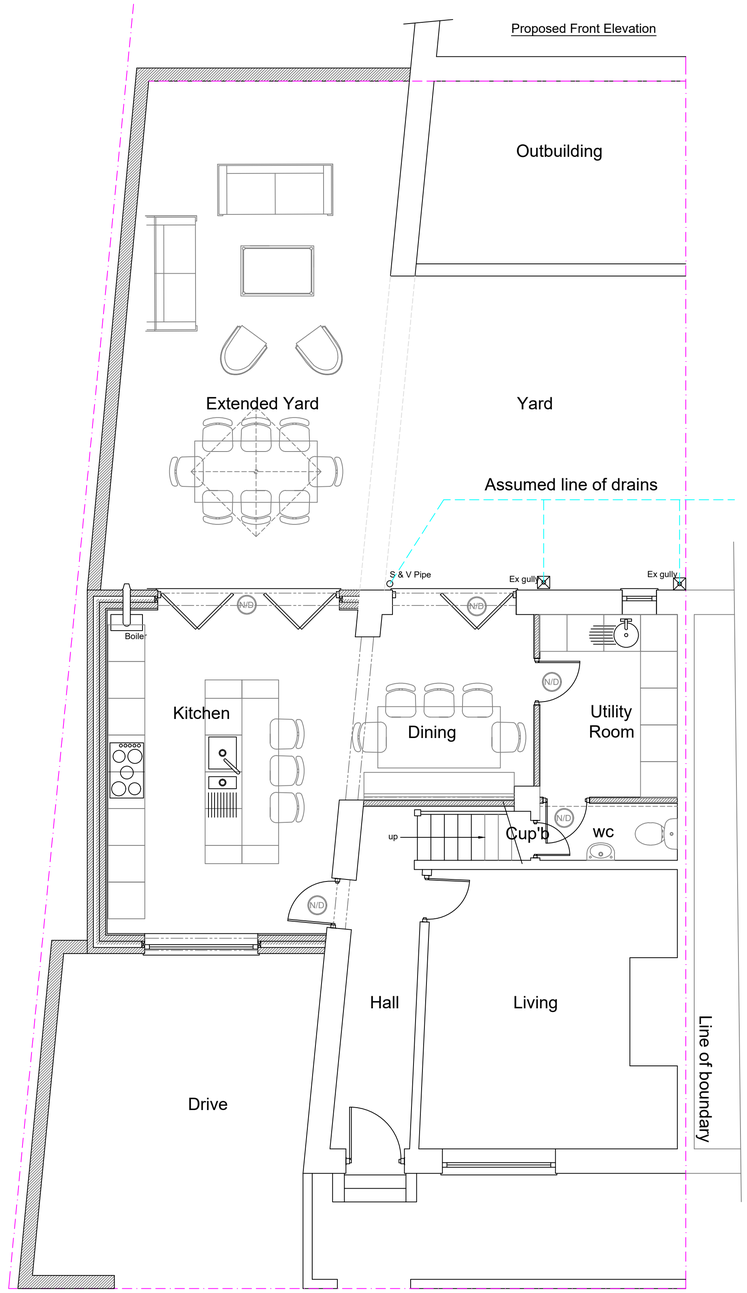

Proposed Ground Floor Plan 1:50

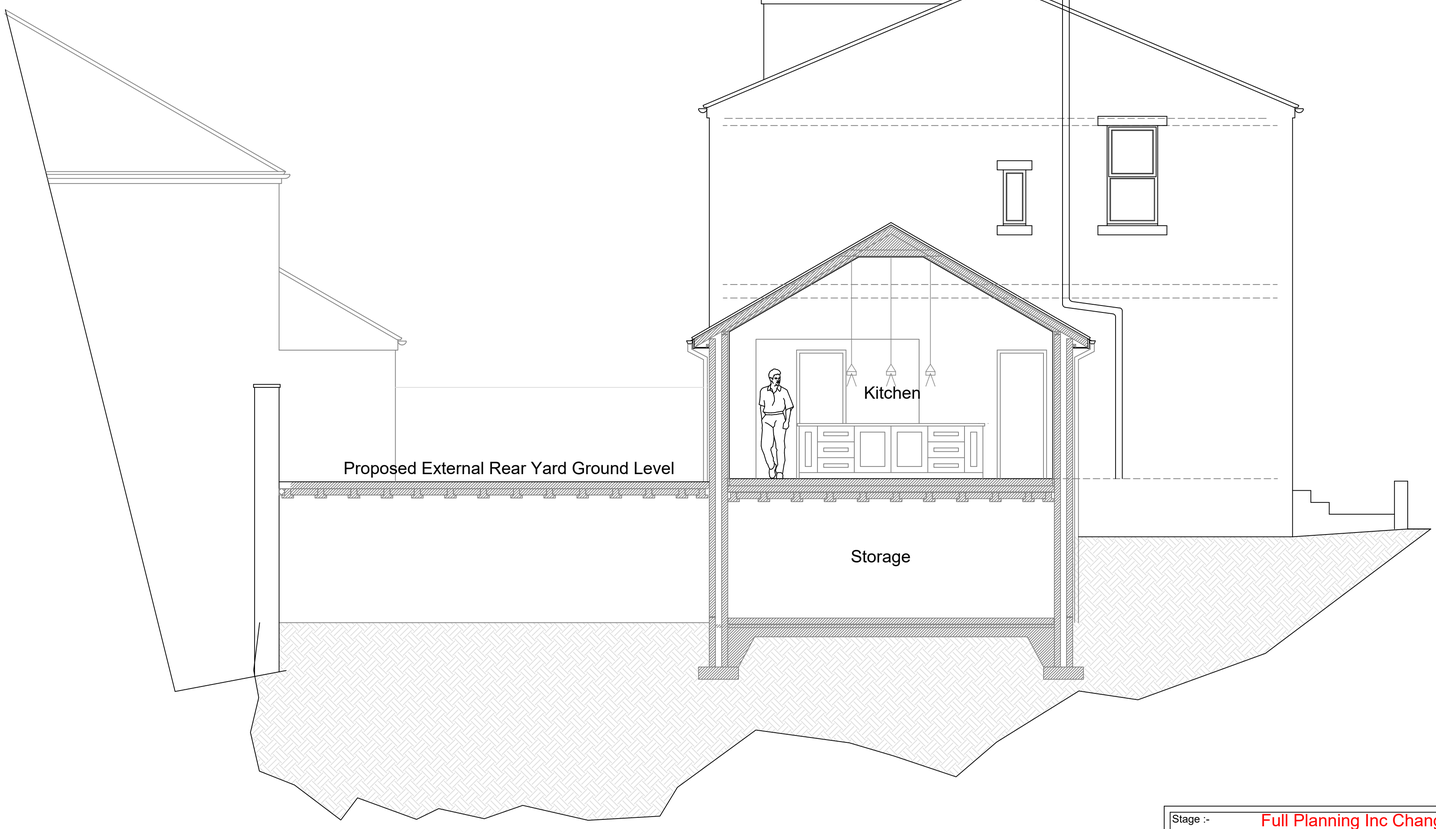

Proposed Sketch Section

1:50

Stage :-	Full Planning Inc Change Of Use		
Project Title :-	Proposed Side Extension		
Drawing Title :-	Proposed Plans, Section & Elevations		
Client :-	Mr & Mrs Chorbatchewskyi		
Drwg No :- 02 22 21	2 of 3	Date :- March '21	Rev :-
Scale :- 1:100 & 1:50@A1		Drawn:- SCM	Checked :-
Site Address :-	Sunny Side - Charlestown Rd Glossop High Peak SK13 8LF		

The Old Post Room
34 Chew Valley Road
Greenfield
Saddleworth
OL3 7DA
Tel: 01457 871202
www.william-mccall.com | enquiries@william-mccall.com

A1