


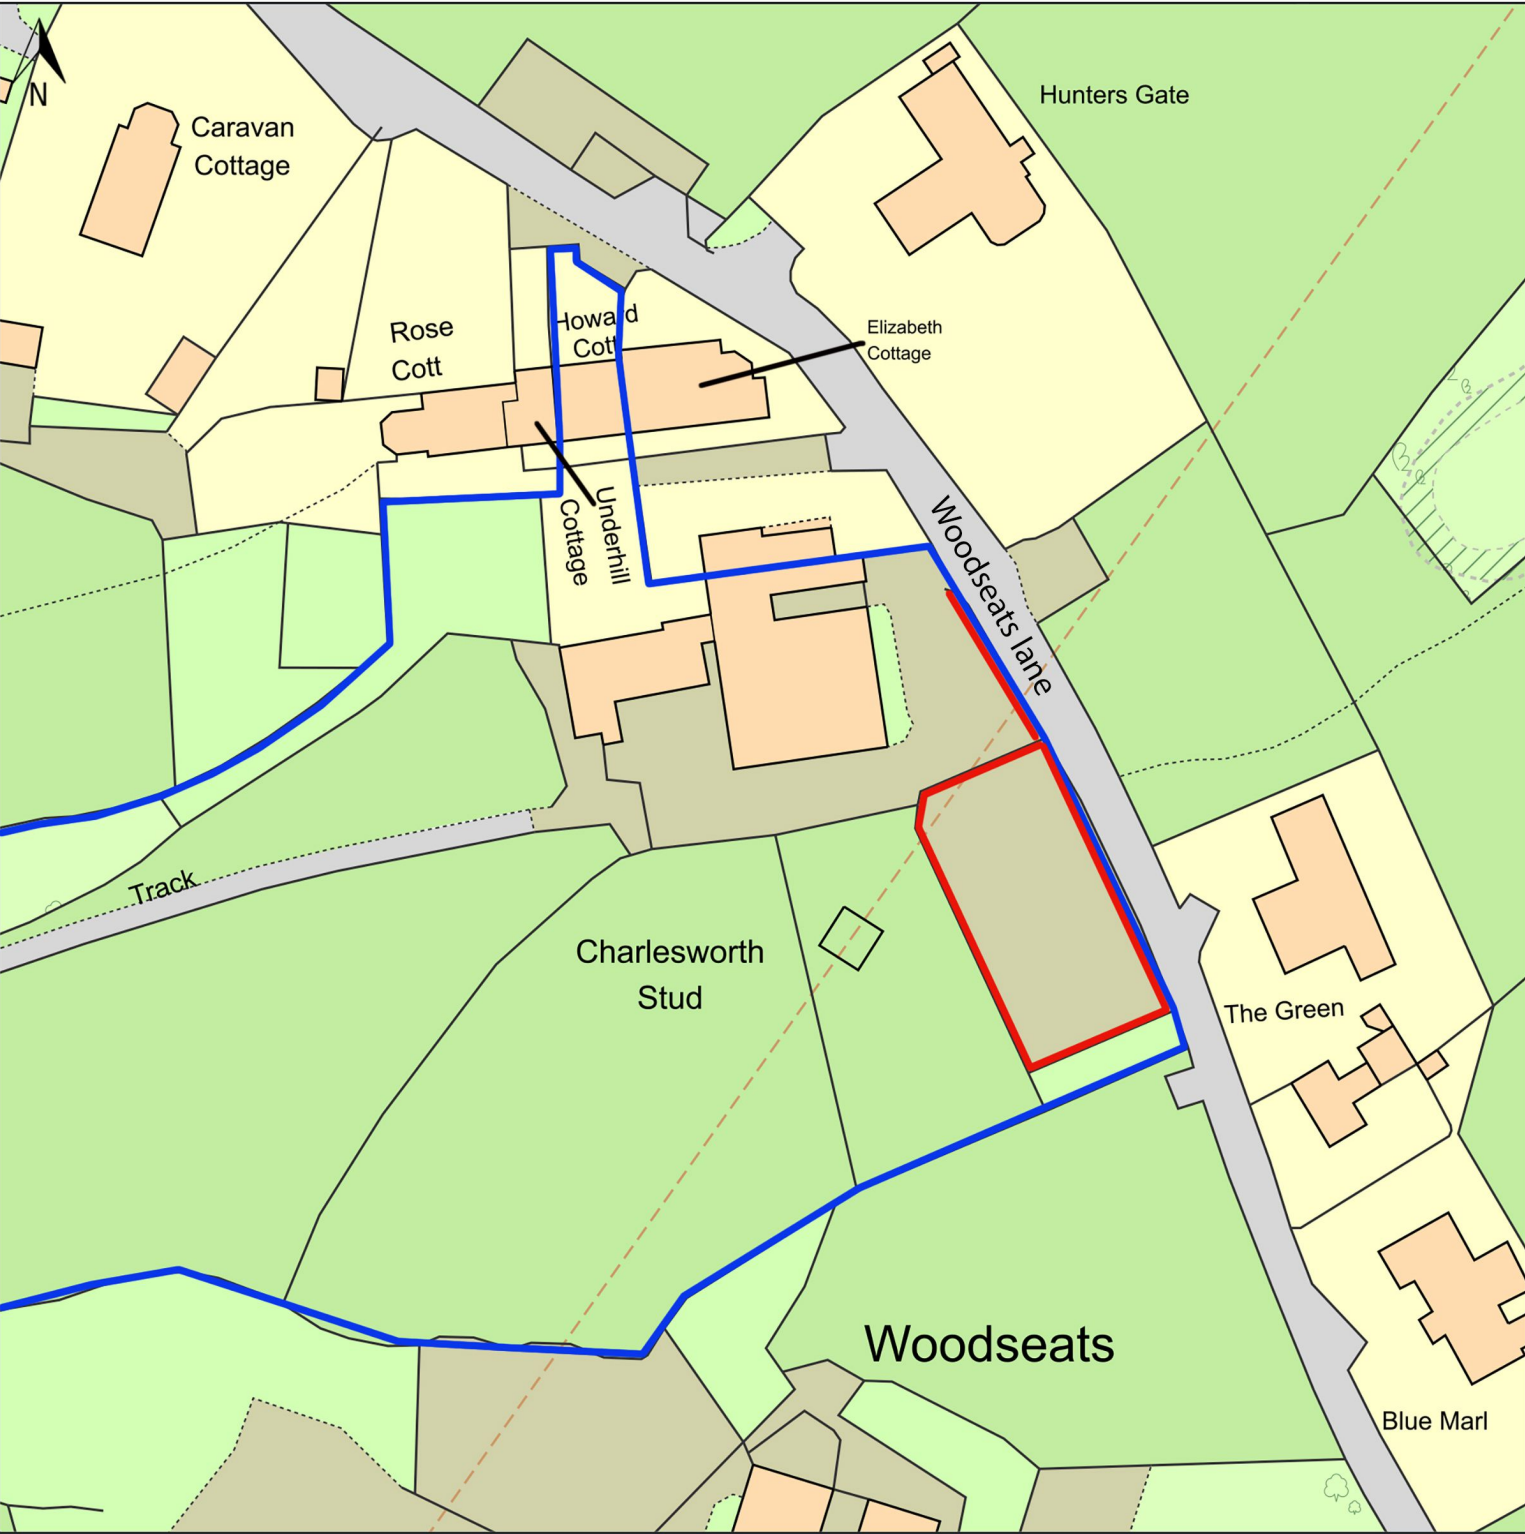

© Crown copyright and database rights, 2022. Ordnance Survey
0100031673 Created using Plans by emapsite.com

0m 20m 40m 60m 80m 100m

Scale: 1:1250

Paper Size: A4

Notes:

Mr R Kearton
Application for change of use of land to provide 70 riding lessons for visiting members of the public
at Charlesworth Stud, Woodseats Lane, Charlesworth