



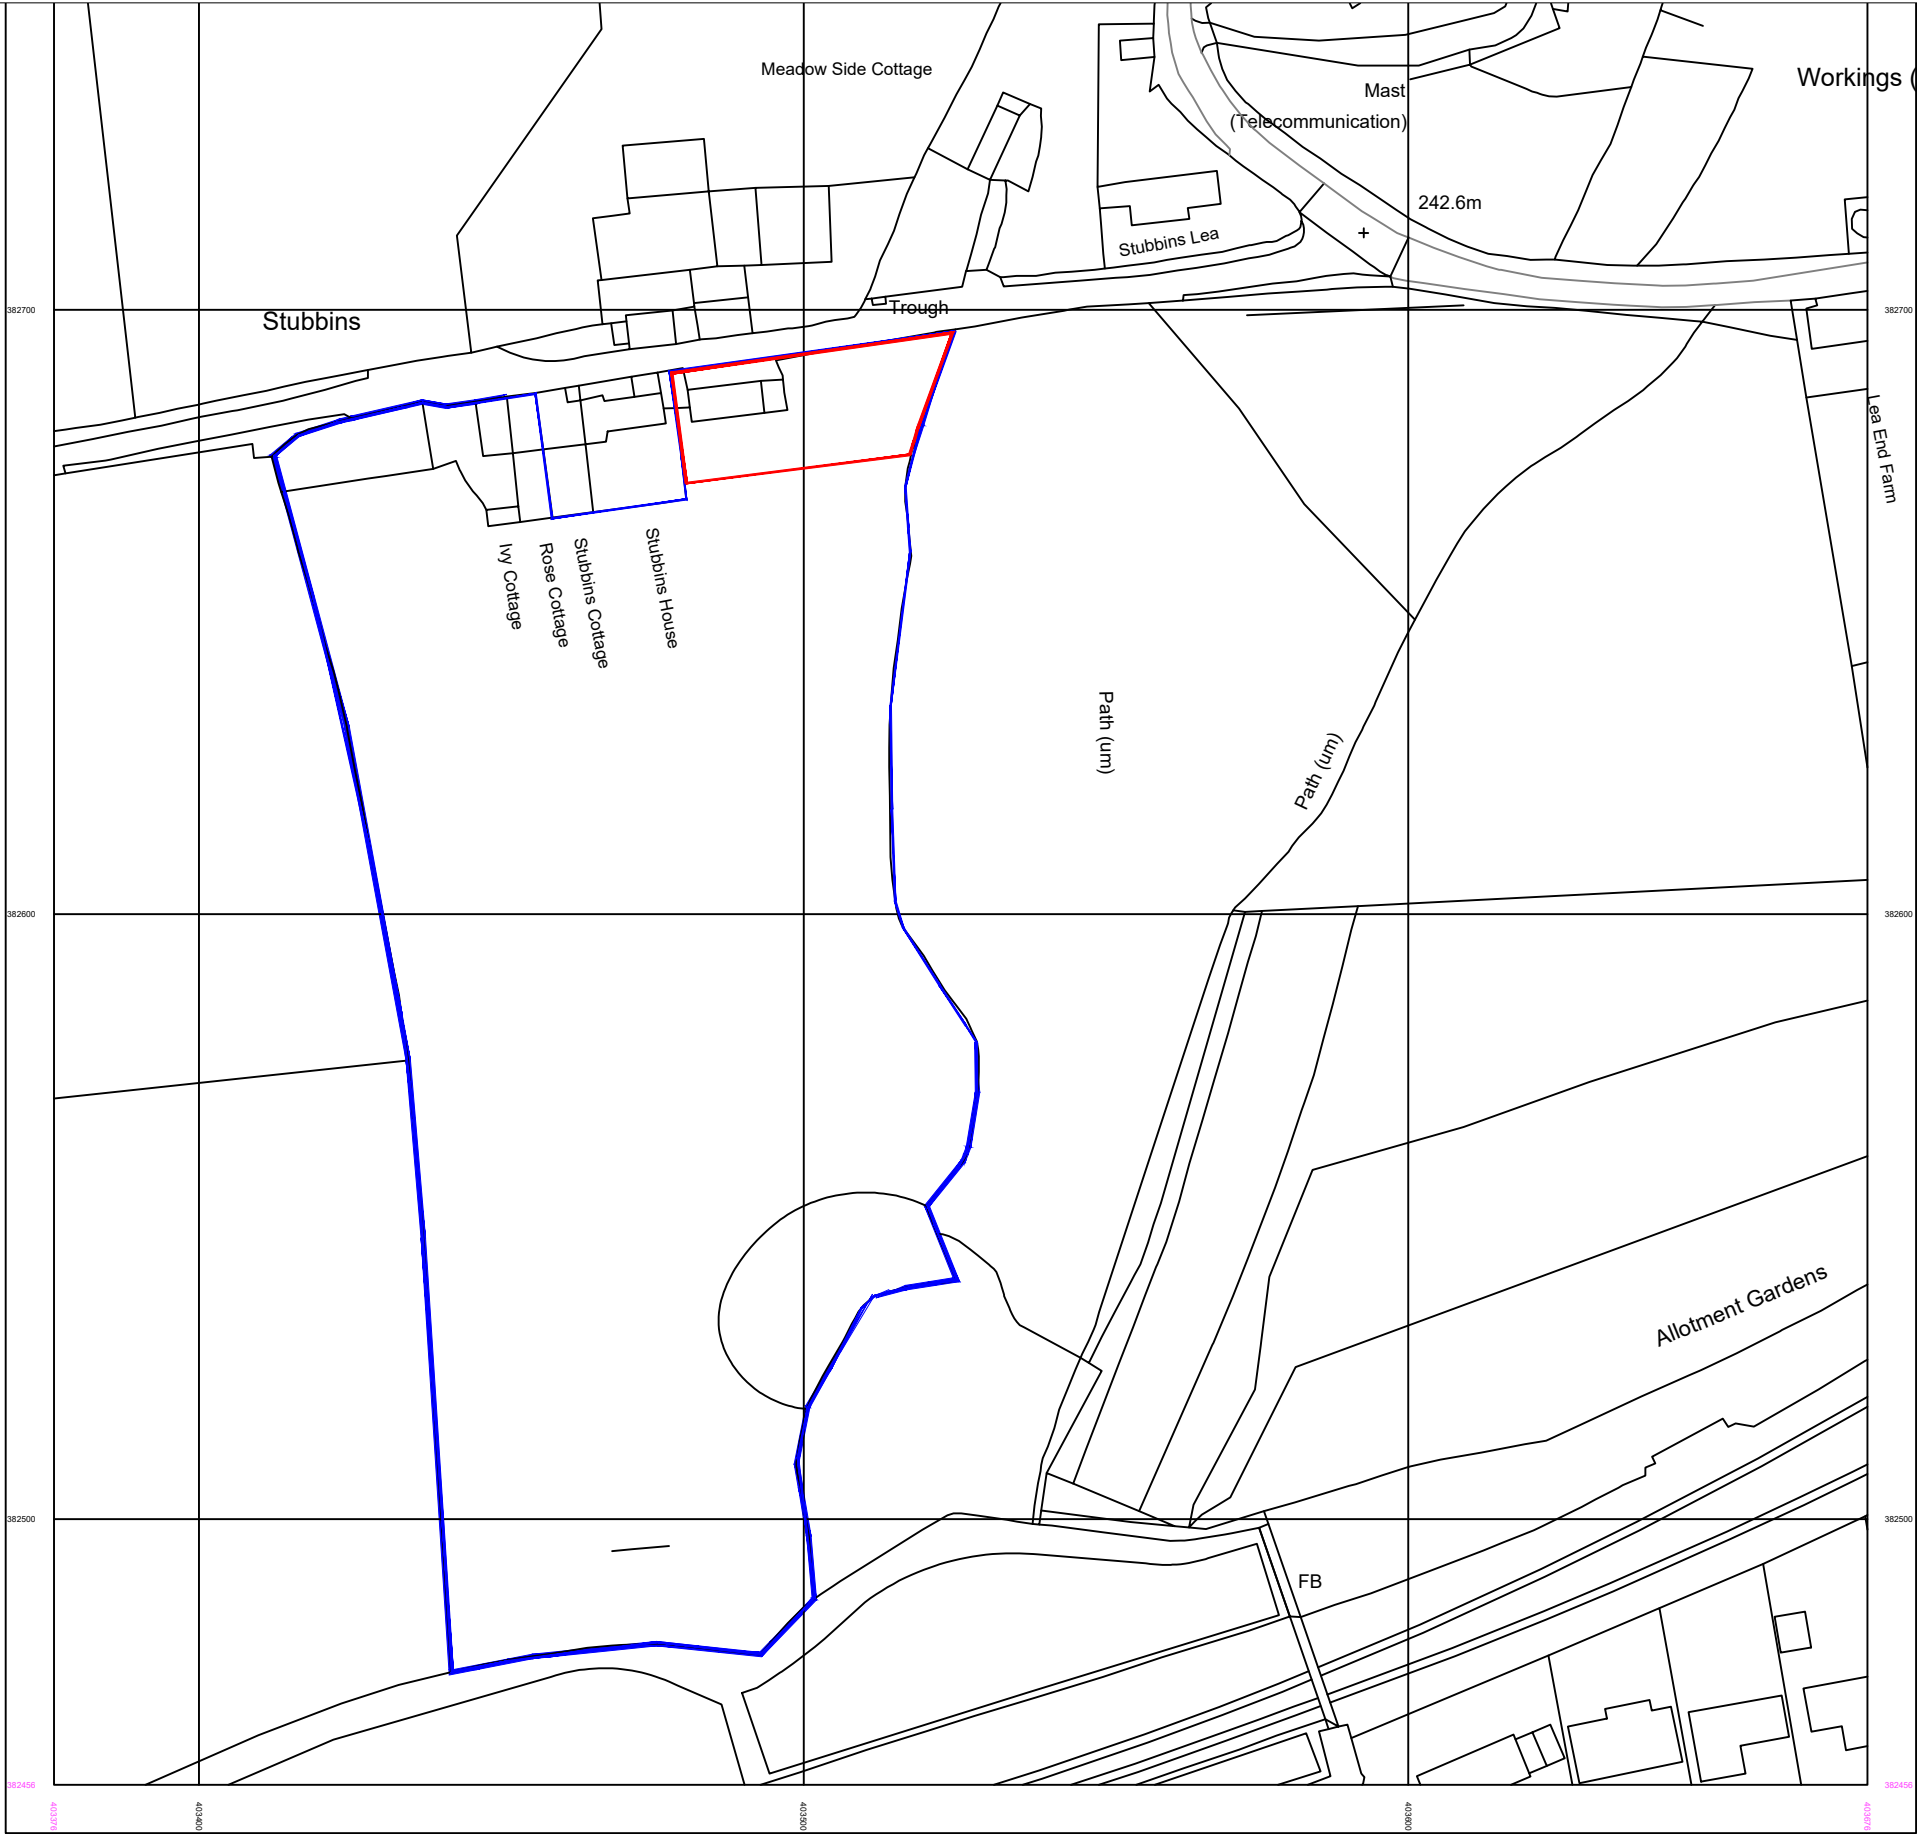

Serial number: 183146
© Crown copyright and database right 2020
Ordnance Survey licence 100048957
Reproduction in whole or in part is prohibited
without the prior permission of Ordnance Survey

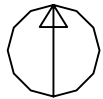

LINE DENOTING
SITE TO BE DEVELOPED

LINE DENOTING OTHER
LAND IN OWNERSHIP
OF APPLICANT

NOTES

REVISIONS

PROJECT: COTTAGE CONVERSION OFF
STUBBINS LANE , CHINLEY

CLIENT: LUIGI RAIMO

SCALE: 1:1250 ON A3 PAPER

REFERENCE NO: 1263 LOCATION MAP

BARRY CULLEN

email: barrycullen_bc@yahoo.co.uk

mob: 07851262695