


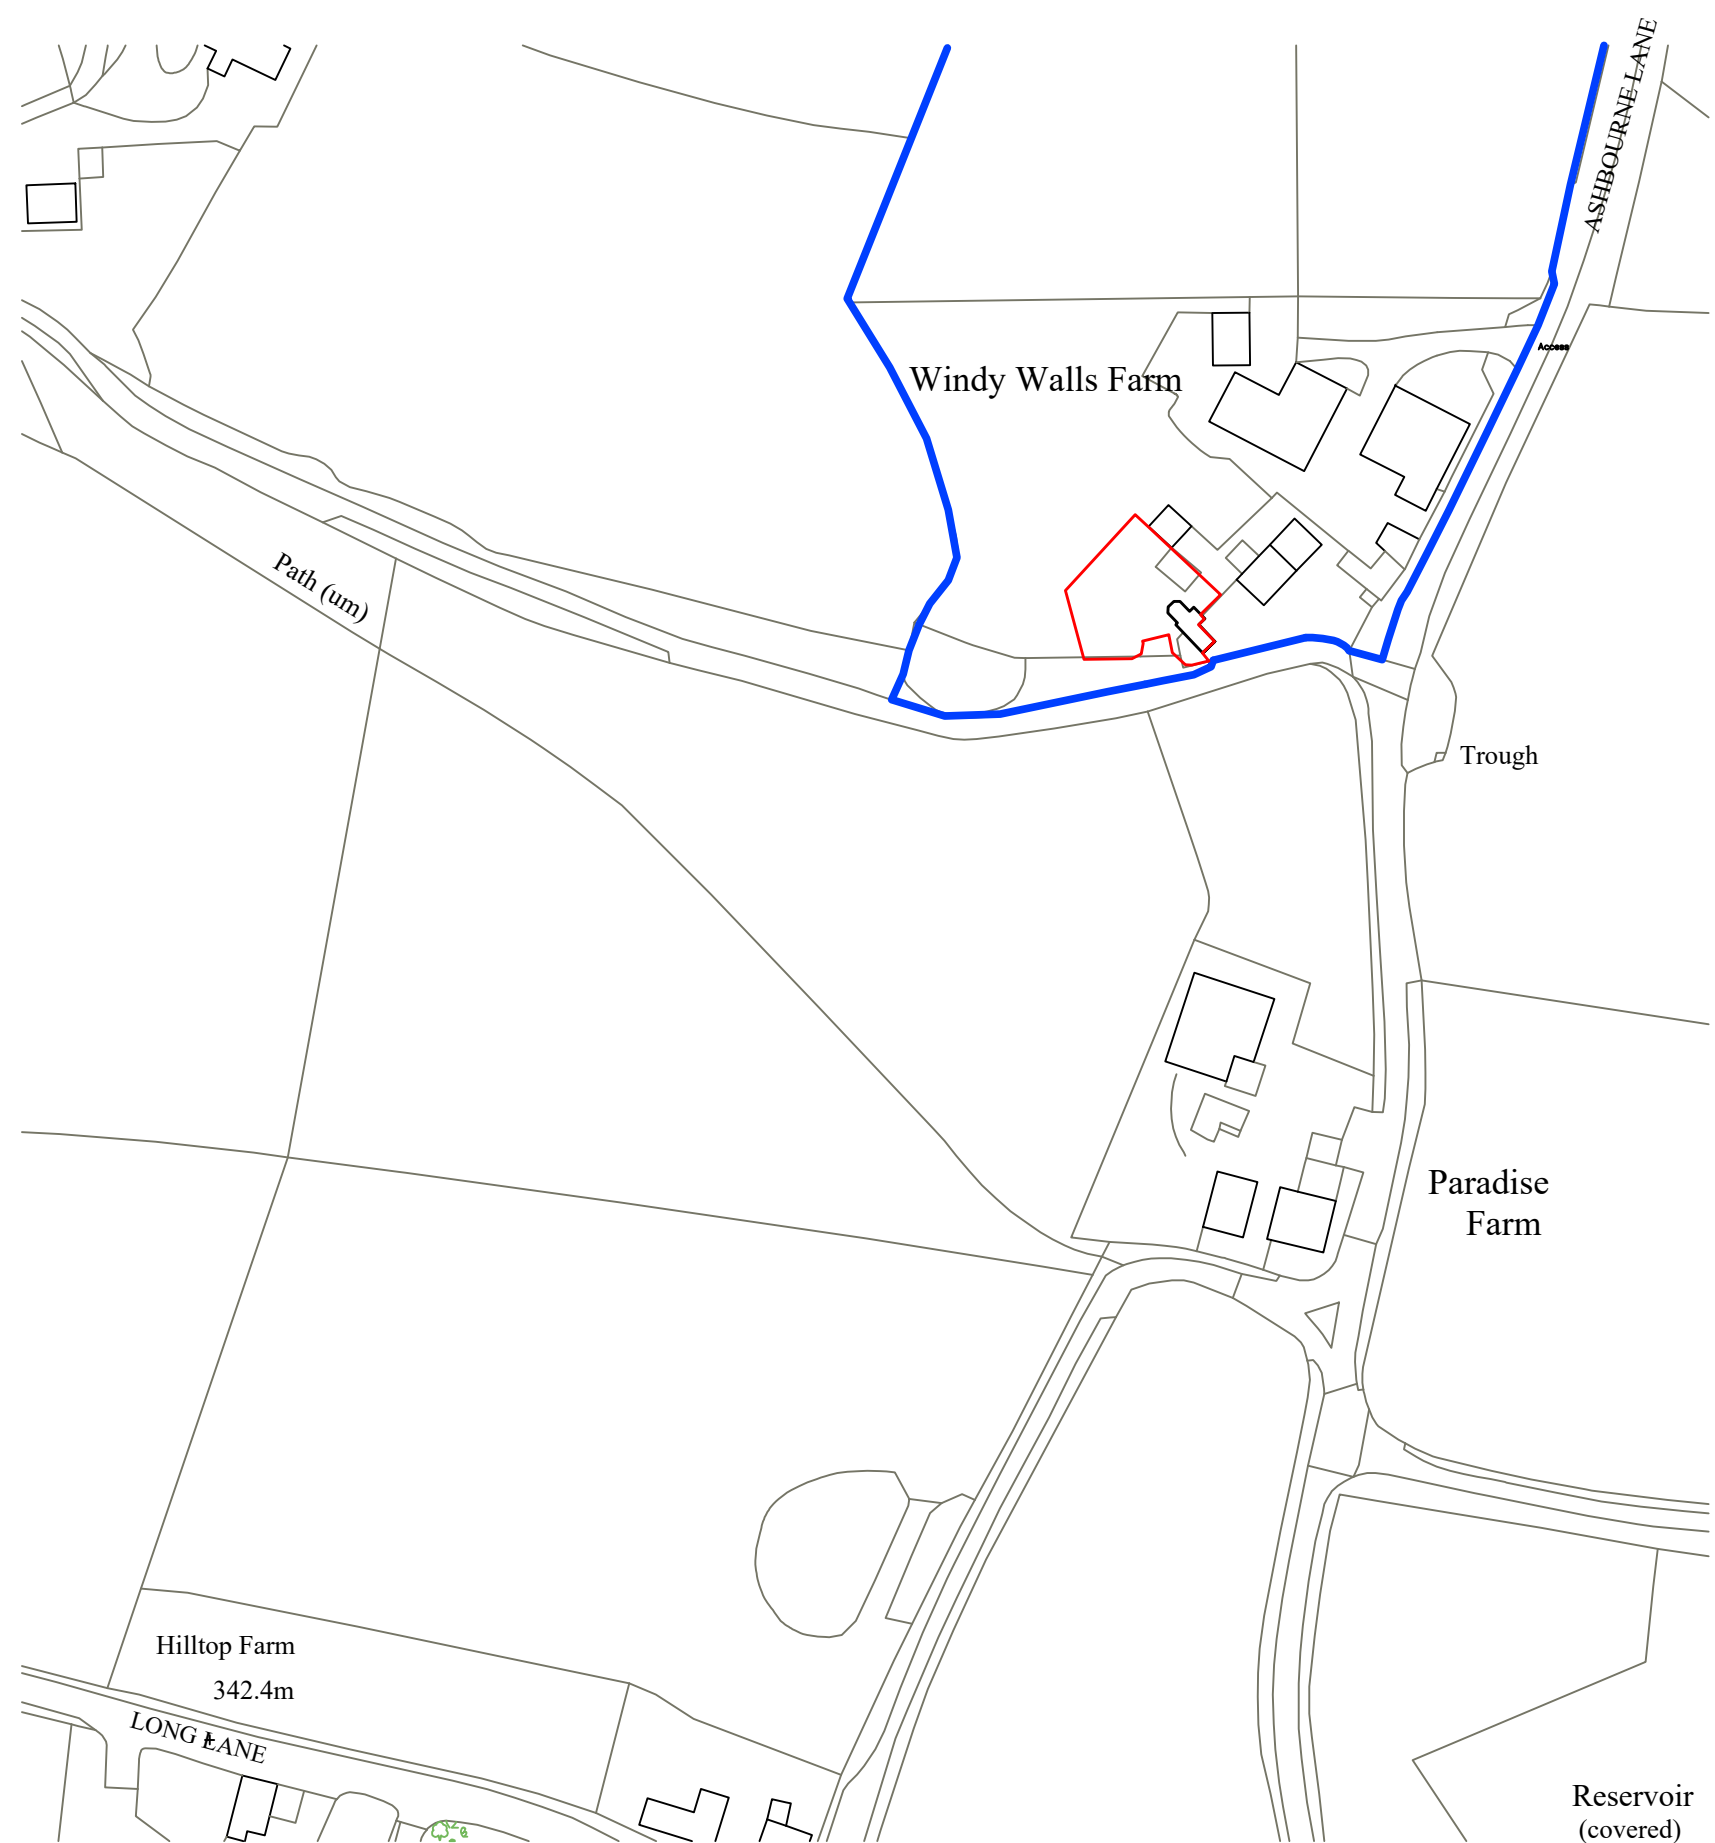

This drawing is the Copyright of SJ Design Limited.
All dimensions must be checked on site.
All materials and workmanship are to be in accordance with prevailing British Standards, Codes of Practice, Building Regulations, manufacturers and federation recommendations and all to the complete satisfaction of SJ Design Limited.



Building Design & Surveying Consultants
The Old Co-Op Building, Church Street,
Hayfield, High Peak SK22 2JE
Tel:01663 742903 Fax:01663 751247
Mobile: 07984 007 087 Email: info@sjdesign.net
www.sjdesign.net

Client
Bill Stevenson

Job Title

Windy Walls Farm
Ashbourne Lane
Chapel en le Frith
High Peak
SK23 9UF

Drawing Title
Location Plan

Scale
1:1250 at A3

Date
June 2023

Drawn by
SJ

Drawing No. 300	Rev. -
--------------------	-----------