


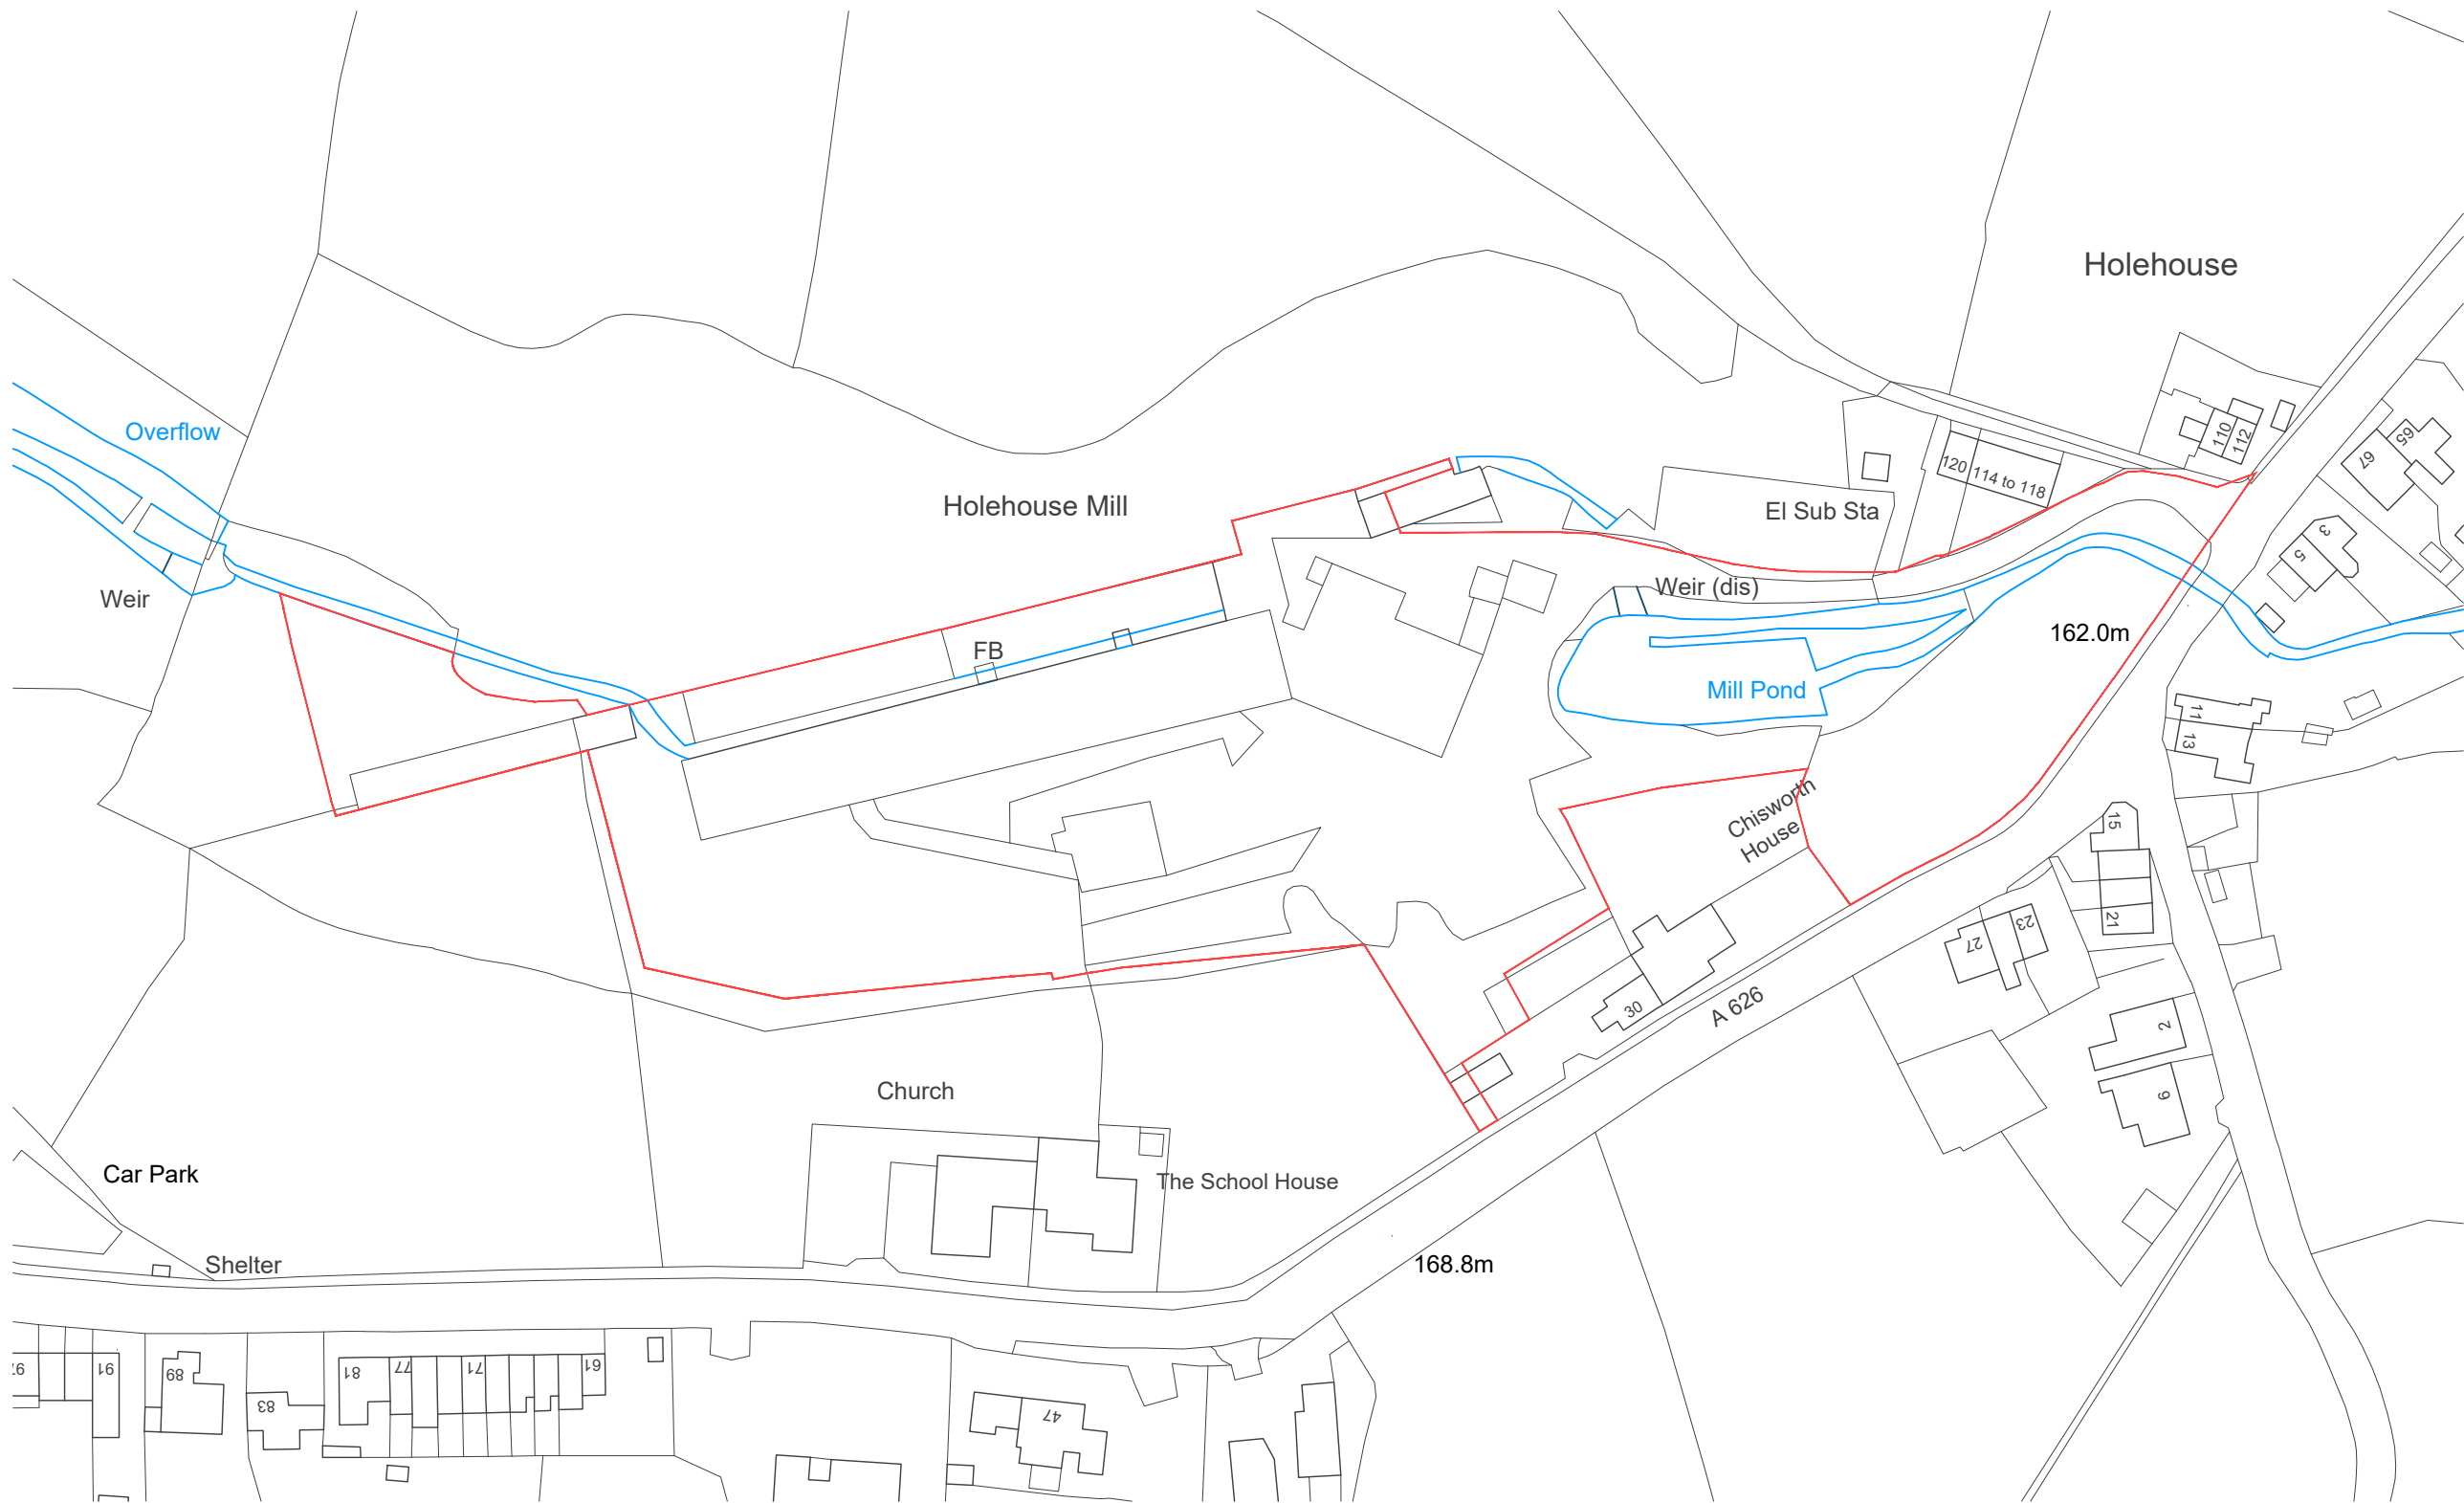

Notes

Jennings Design Associates take no responsibility for any dimensions obtained by scaling from this drawing. If no dimension is shown the recipient must ascertain the dimension specifically from the Architect or by site measurement. Supplying this drawing in digital form is solely for convenience and no reliance may be placed on digital data. All data must be checked against hard copy. Dimensions must be checked on site. Any discrepancies must be reported to the Architect immediately. This drawing is copyright of Jennings Design Associates



C	Planning Issue	09/03/23	RT
B	Title overlay blue line added	31/08/21	DK
A	Title overlay	18/08/21	TK
Rev	Description	Date	By



j d a architects

info@jda-architects.com
www.jda-architects.com

manchester: 0161 336 5011
liverpool: 0151 665 0112

Client: Mellor Homes Ltd			
Project: Holehouse Mill, Chisworth			
Project Status: PL - Planning			
Scale: 1:1250	@ Original Size A3	Date: Aug 2021	Drawn By: RT Checked By: TK
Project Number: 1225		Drawing Number: A DR 000	
Description: Location Plan			Rev: C



Scale 1:1250

Z:\1225 - Holehouse Mill, Chisworth\Drawings\Liverpool\1225_A_DR_000_LocationPlan.dwg