


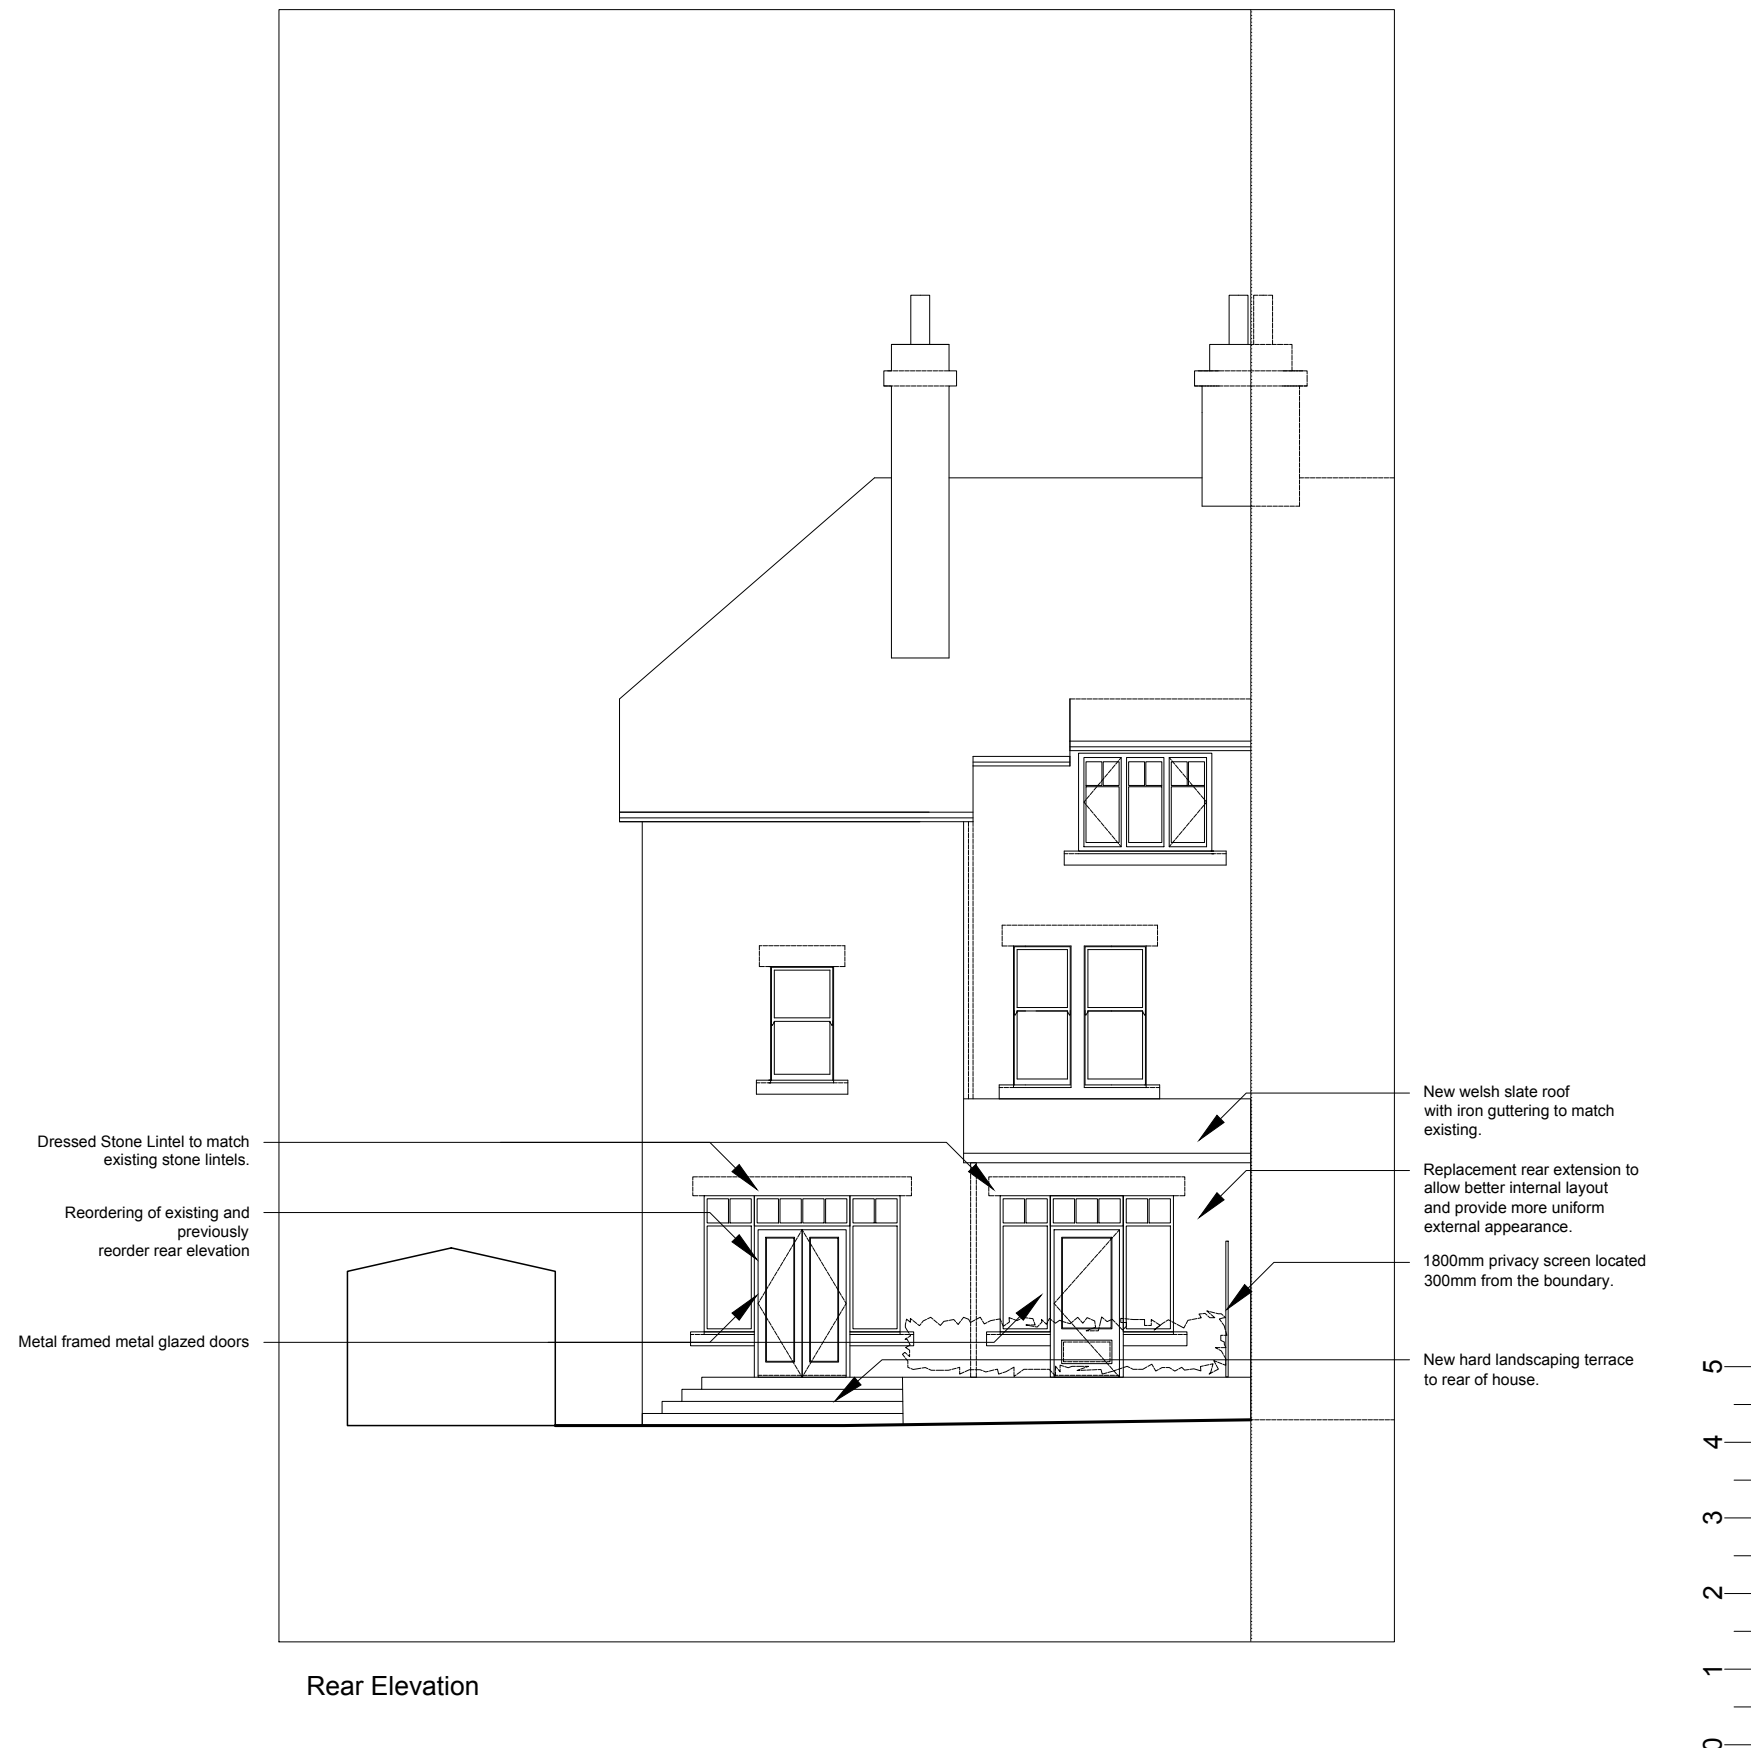

REVISION	DATE	NOTES	REVISION	DATE	NOTES	A_LWR_P_400	E	
A	9.09.2022	A - Draft Existing Drawing Issue	D	03.04.2023	D - Planning Issue	PROPOSED ELEVATIONS		
B	12.10.2022	B - Client Meeting	E	06.06.2023	F - Updated Planning Issue	134 Lightwood Road		1:100
C	24.10.2022	C - Planning Issue	-	-	-	Buxton, Derbyshire, SK17 6RW		@ A3
© SWOFO ARCHITECTS LTD - REGISTERED COMPANY 10241323. This drawing are the copyright of the Architect and may not be reproduced without written permission. Written dimensions should be followed and checked before construction on site by the contractor.							Mr & Mrs Buchanan	