



REAR ELEVATION

existing

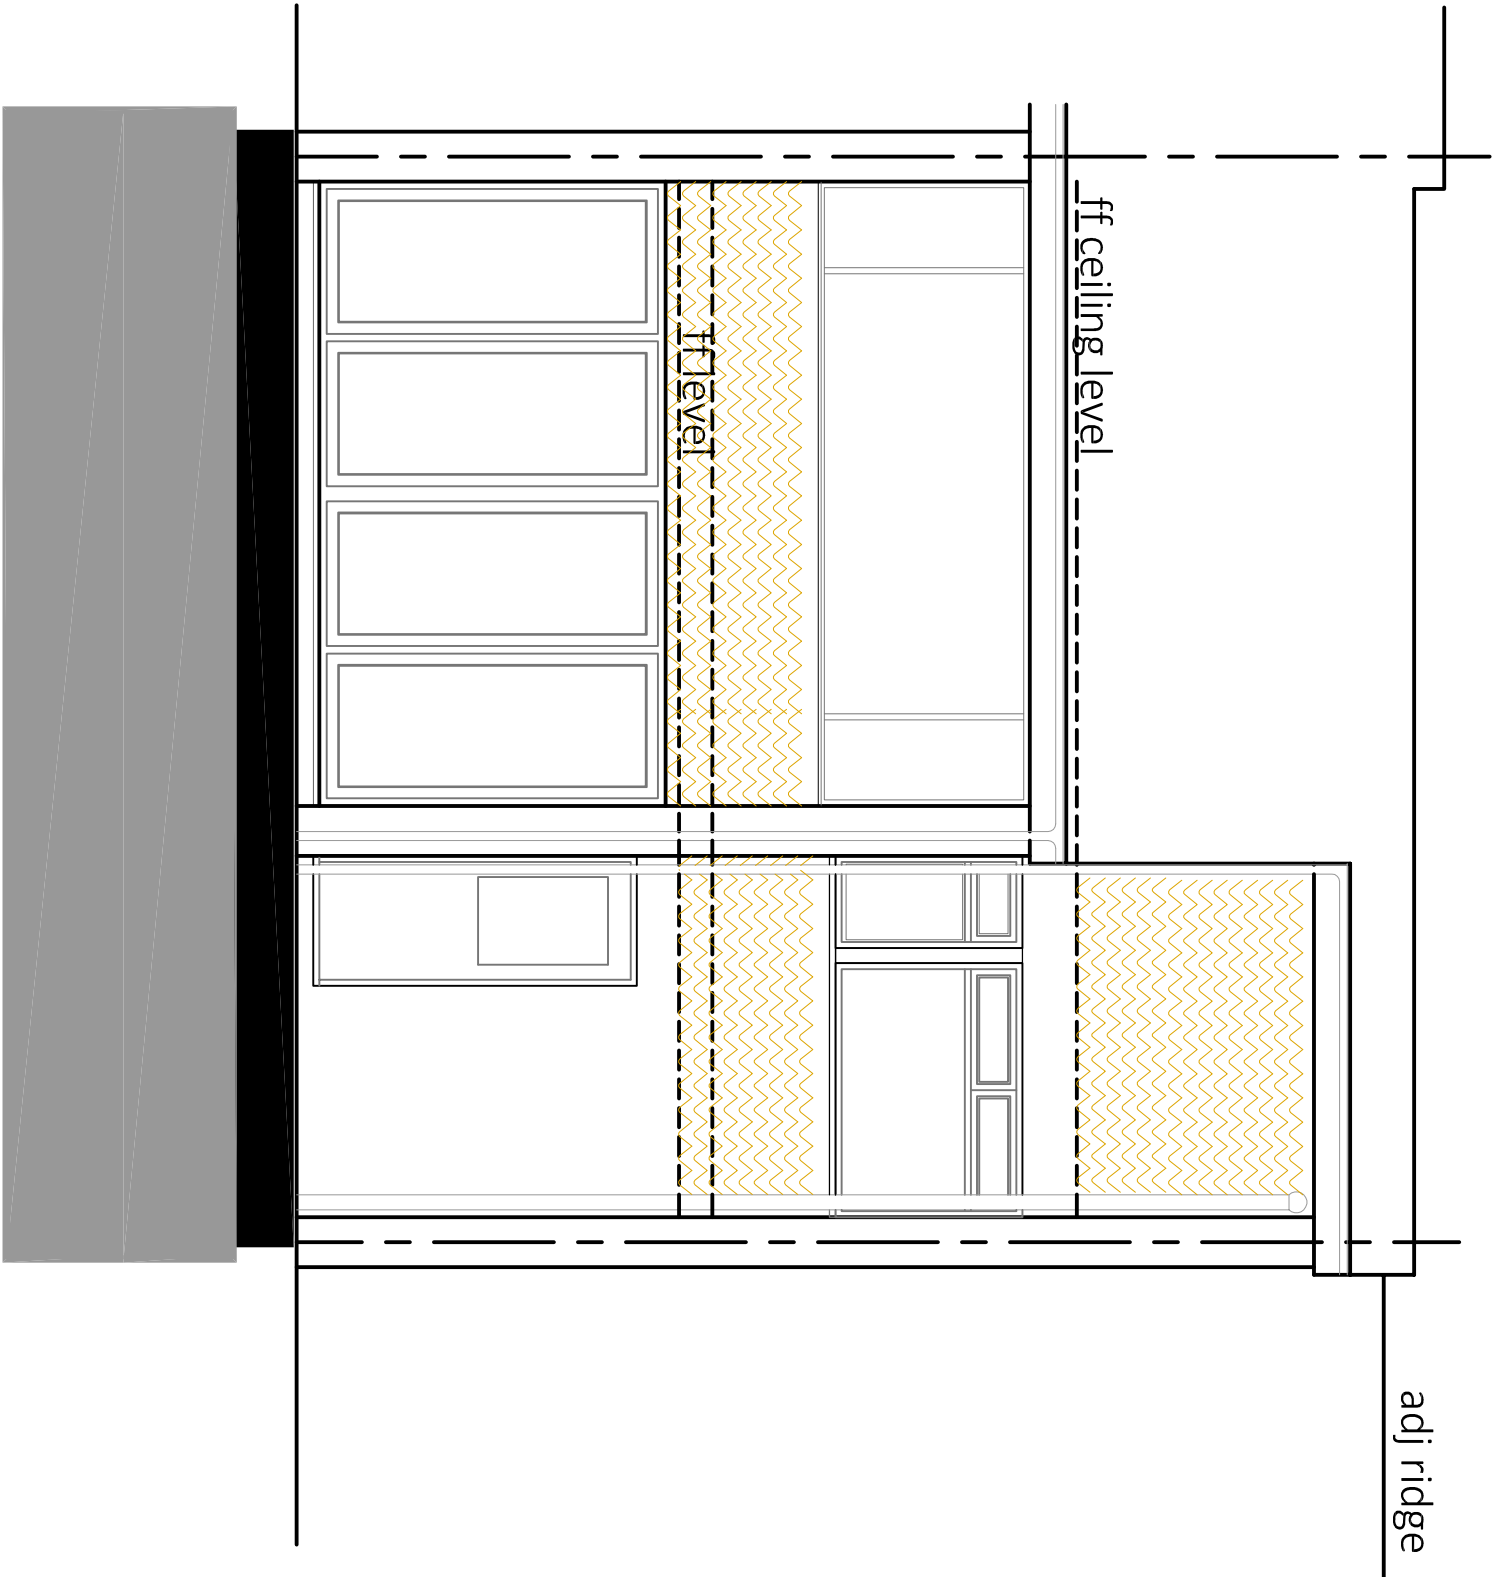


proposed

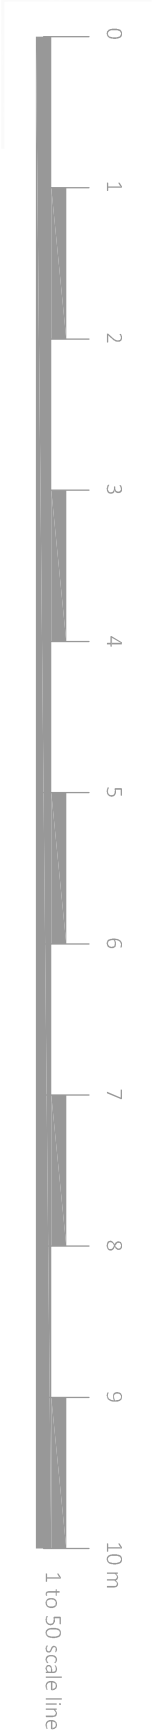

revB 22may23 elevations re-labelled
revA 6feb23 amended in line with client requirements

BA Property Consultants Ltd.
First Floor
132 Market Street
Hyde, Cheshire
SK14 1EX
tel. 0161 351 9777 fax. 0161 351 9666
web: www.baprofertyconsultants.co.uk

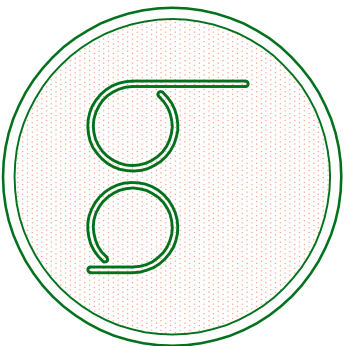

site

9 SPINNEY CLOSE
GLOSSOP SK13 7BR
FOR MR & MRS FIELDING

project

TWO STOREY EXTENSION TO THE REAR

date

rev.

scale

drawing ref.

JAN23

B

1to50 on A1
1to100 on A3

22.164/03