
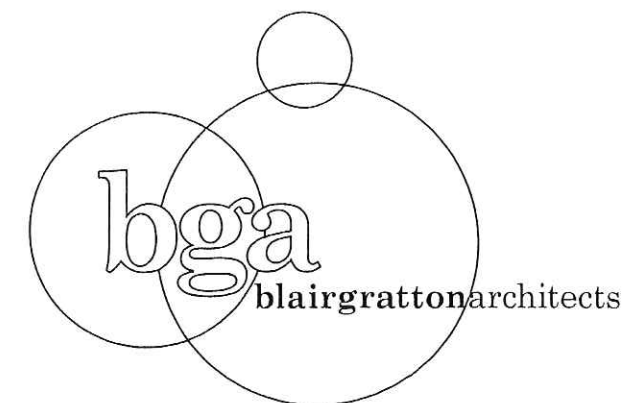


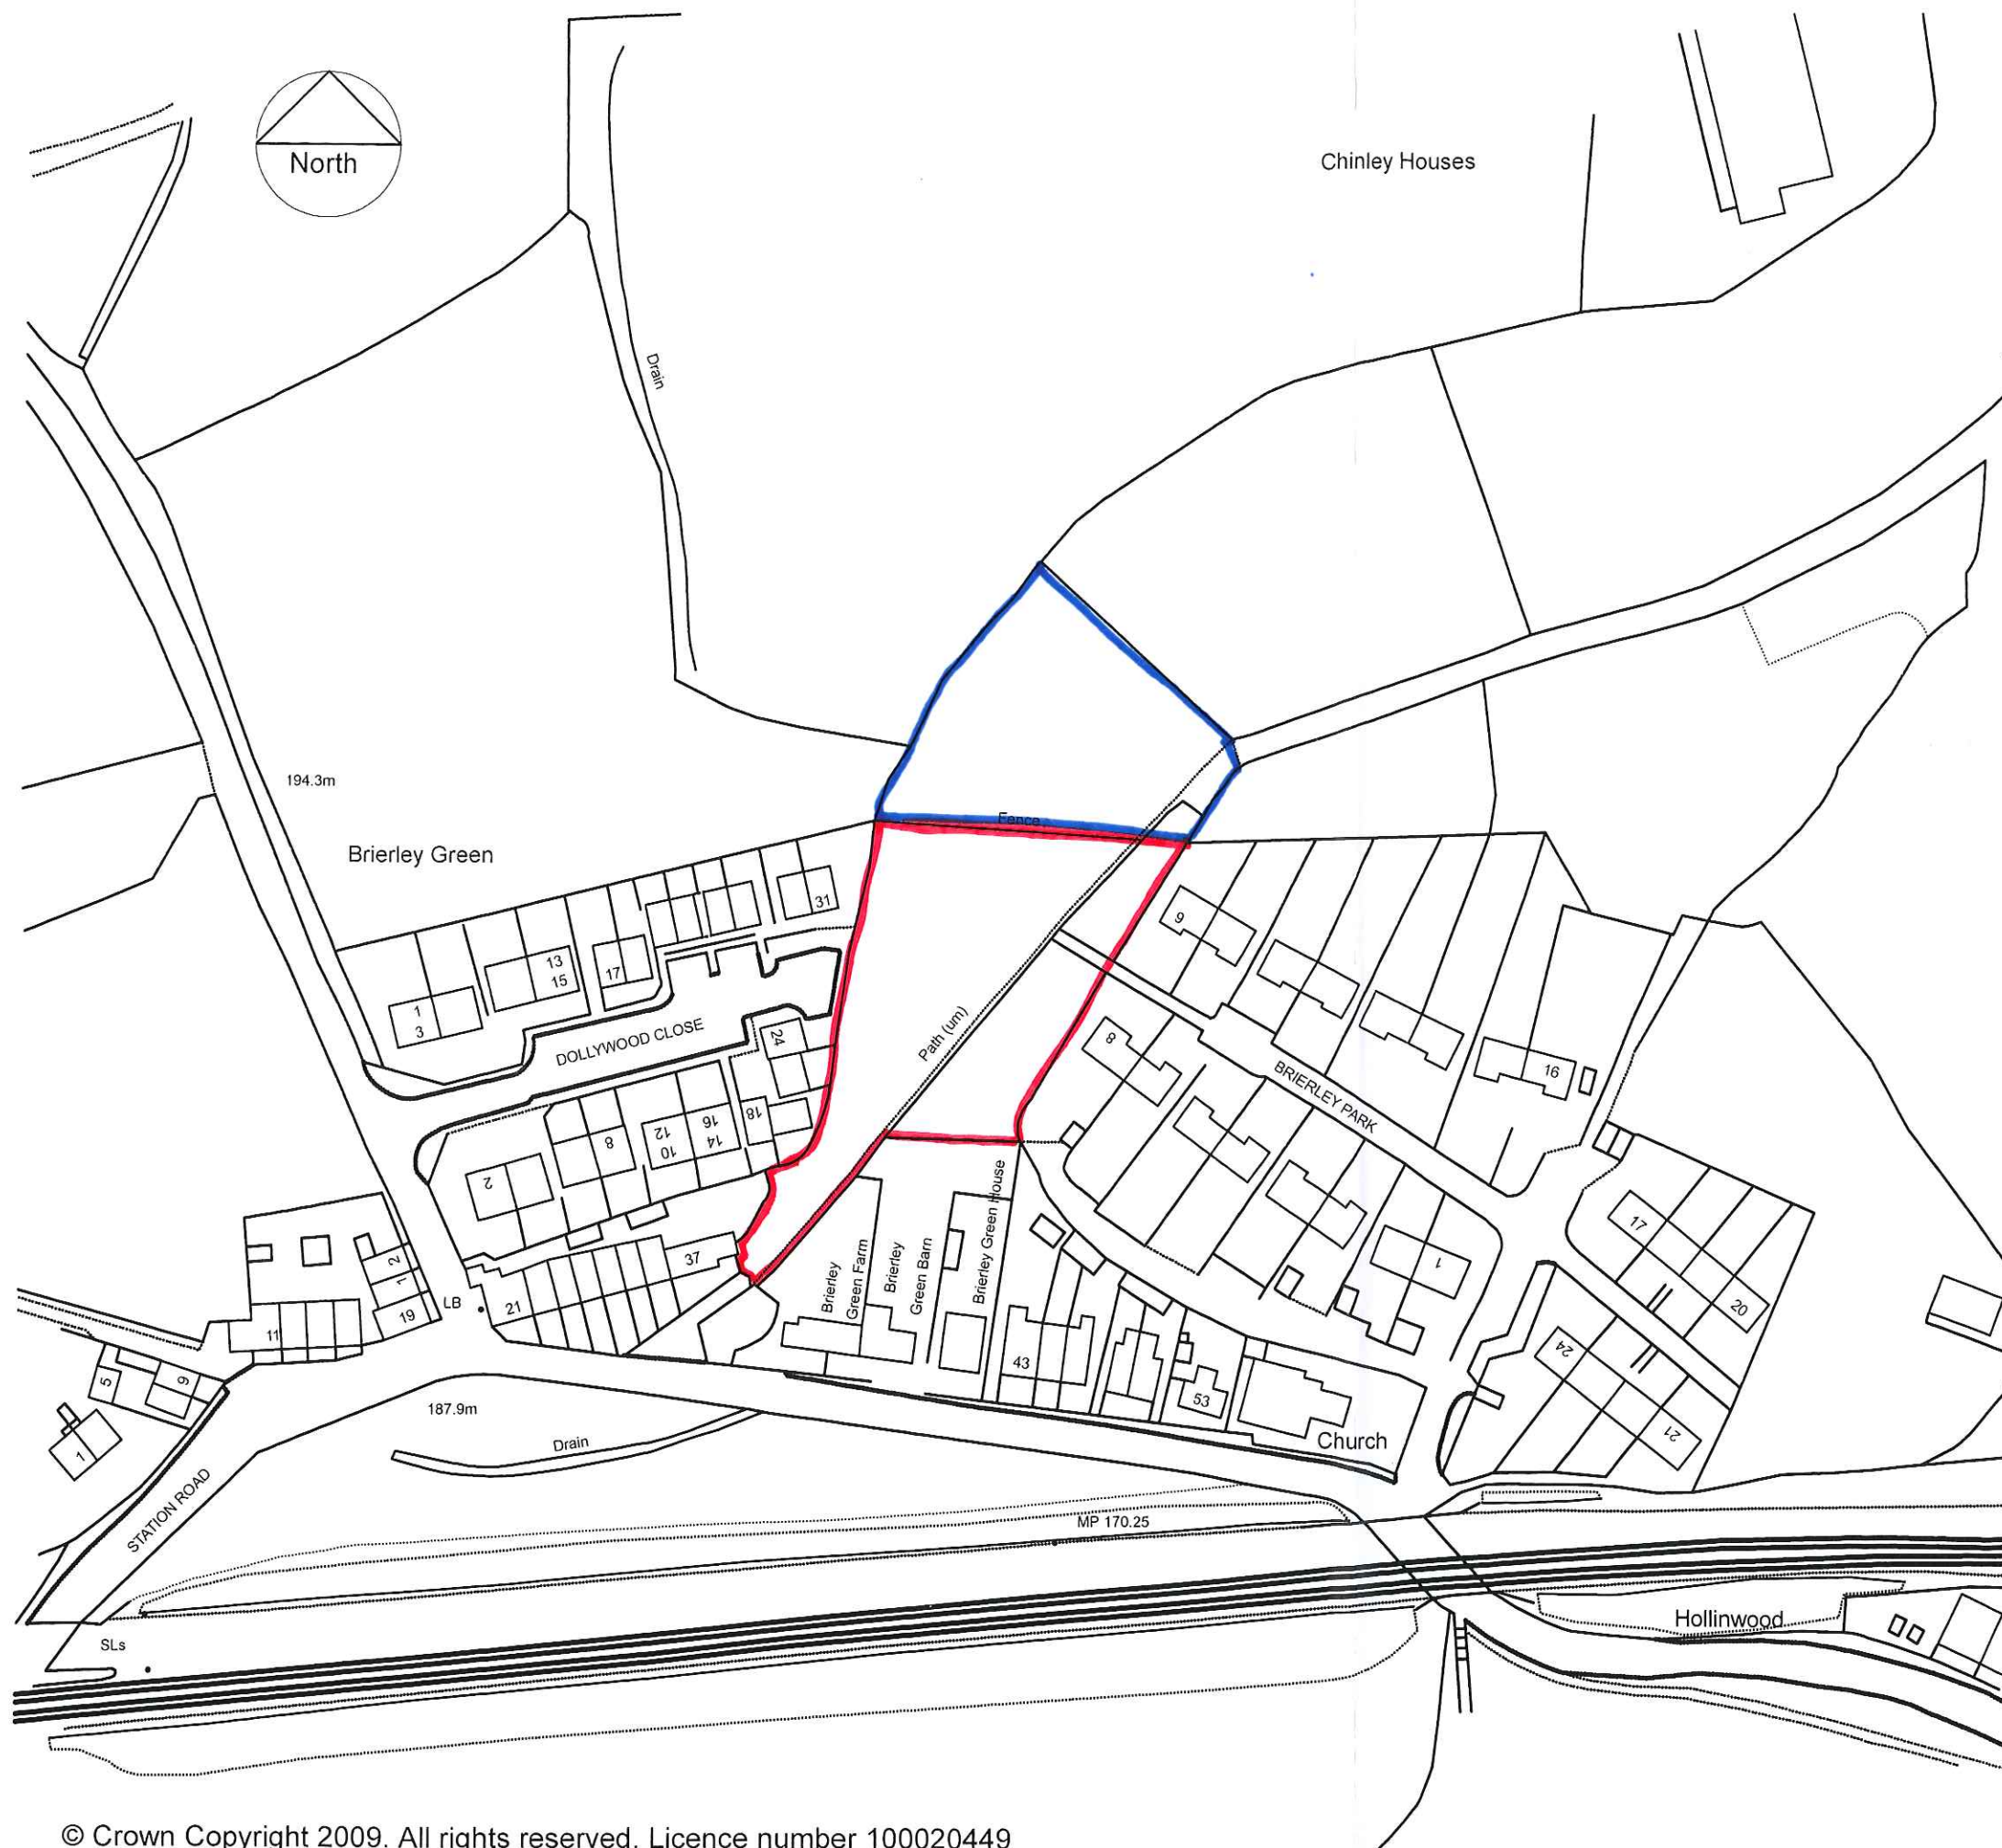

Blair Gratton Architects Ltd.
 29 York Street, Derby DE1 1FZ
 T: 01332 340458
 F: 01332 291771
 E: info@blairgratton-architects.co.uk

www.blairgratton.co.uk

Project: Proposed Housing Development
 on Land Adjacent to:
 Dollywood Close, Splash Lane,
 Buxworth, Derbyshire

Title: Site Location Plan

Client: Mr. J. Westbrook.

Dwg. No: 534.01

Scale: 1:1250 Paper Size: A3

Date: 02/XVI

Use figured dimensions only.
 Contractor to check all dimensions and levels on
 site before work commences and report any
 discrepancies or variations to the Architect
 immediately.



RIBA Chartered Architects

© Design Copyright of Blair Gratton Architects Limited