



Side Elevation

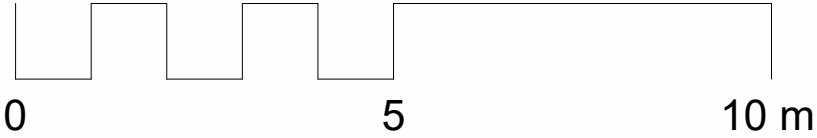

Landscape View

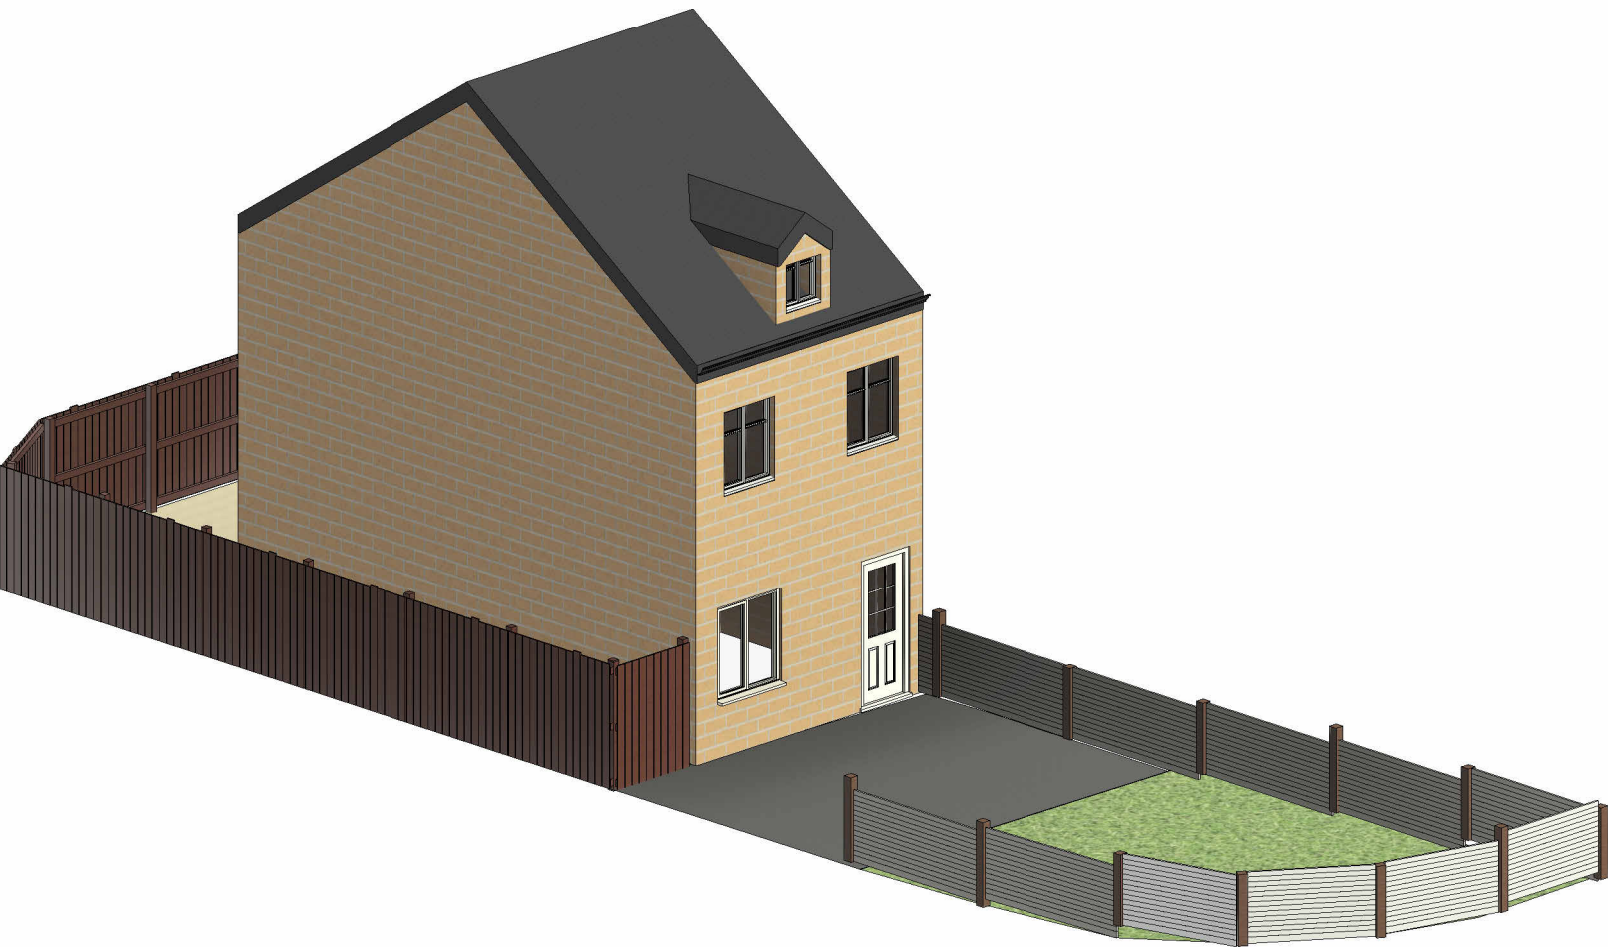

Location.

46 Carr Road
Buxton
SK17 6WF

Title.

Proposed Elevations

Scale

1:100 @ A3

Dwg No.

46CR-001

Vs.

A



RBA PLANNING &
Architectural Design

info@rbatownplanning.co.uk tel: 0113 213 6650

This drawing is copyright and shall not be reproduced without permission of RBA Town Planning Ltd.
It is the contractors responsibility to check all dimensions on site.
This drawing is to be read in conjunction with other Structural Engineering Drawings.
It is the contractors responsibility to ensure compliance with Building Regulations.