



This drawing to be read in accordance with the specification/Bills of Quantities and related drawings.  
All stated dimensions to be verified on site and the designer notified of any discrepancies.

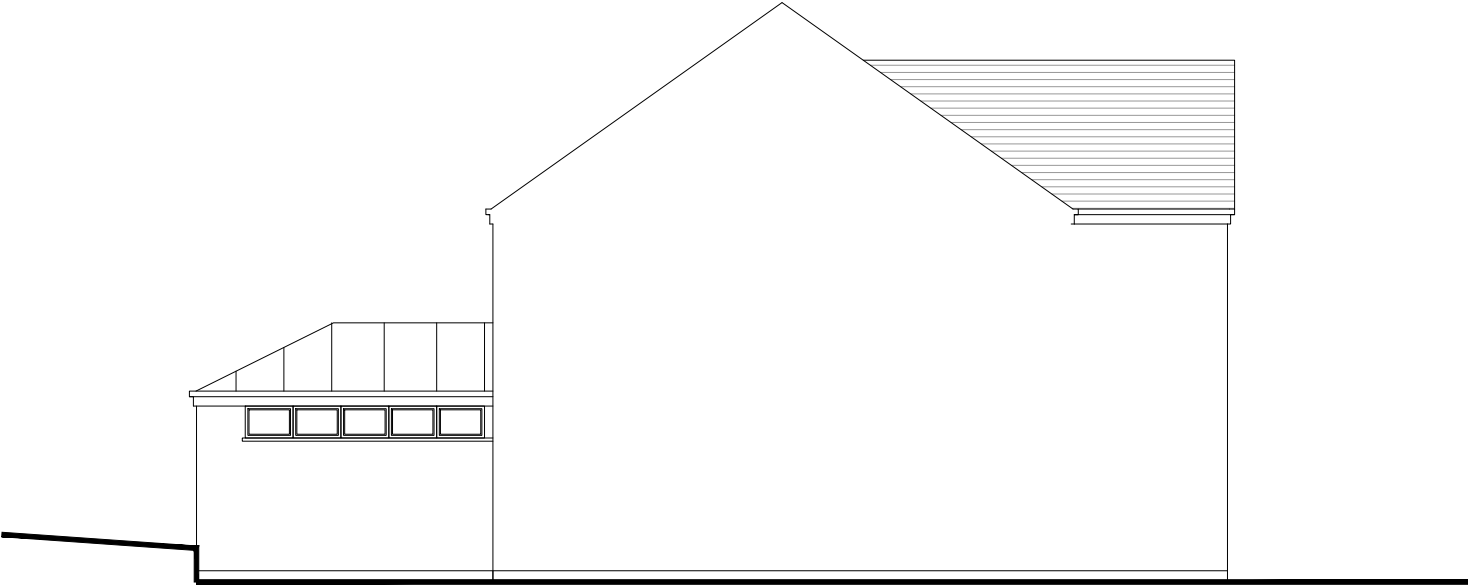

EXISTING SIDE elevation

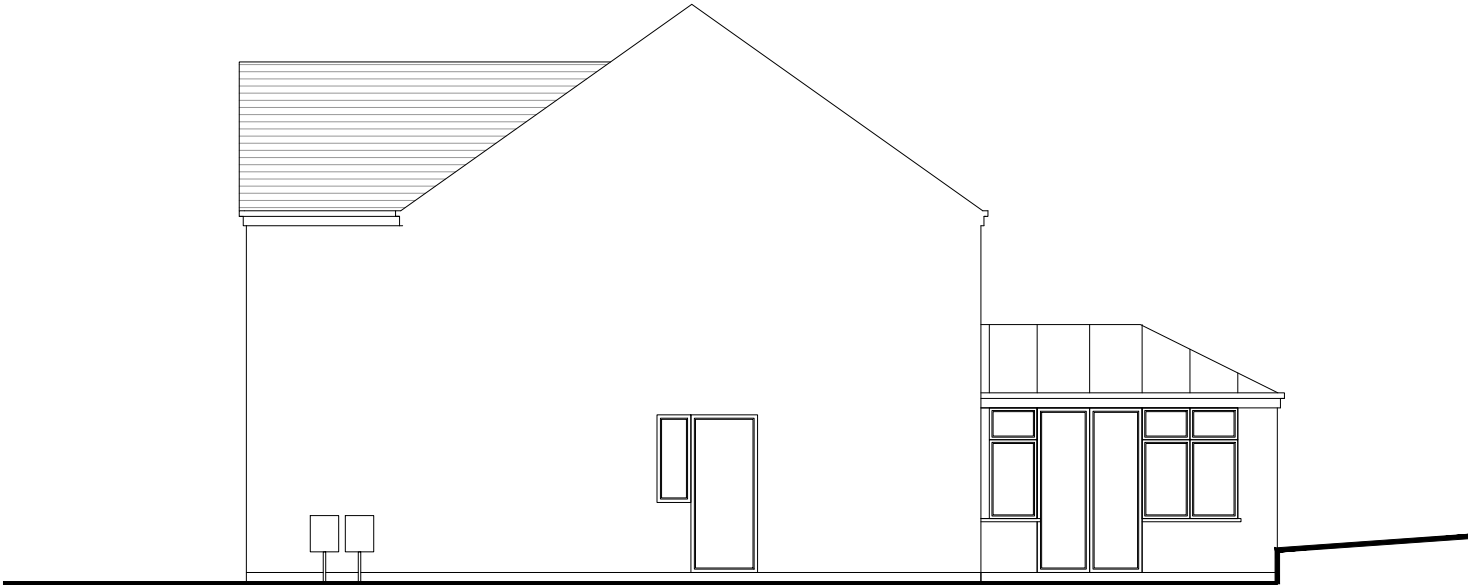

EXISTING SIDE elevation

FOR PLANNING

Project  
4 CARR FARM CLOSE  
GLOSSOP  
SK13 8UJ

Title  
EXISTING ELEVATIONS  
(SIDE A & B)

|                            |                  |
|----------------------------|------------------|
| Scale<br>1:100@ A3         | Date<br>MAY 2023 |
| Drawn<br>SB                | Checked<br>-     |
| Drawing Number<br>6206_P05 | Revision<br>-    |

SMASHBOX

97 Alderley Road | Wilmslow | Cheshire | SK9 1PT  
ARCHITECTURE DESIGN INTERIORS  
T. 01625 466 557 E. hello@smashboxarchitecture.com  
www.smashboxarchitecture.com