
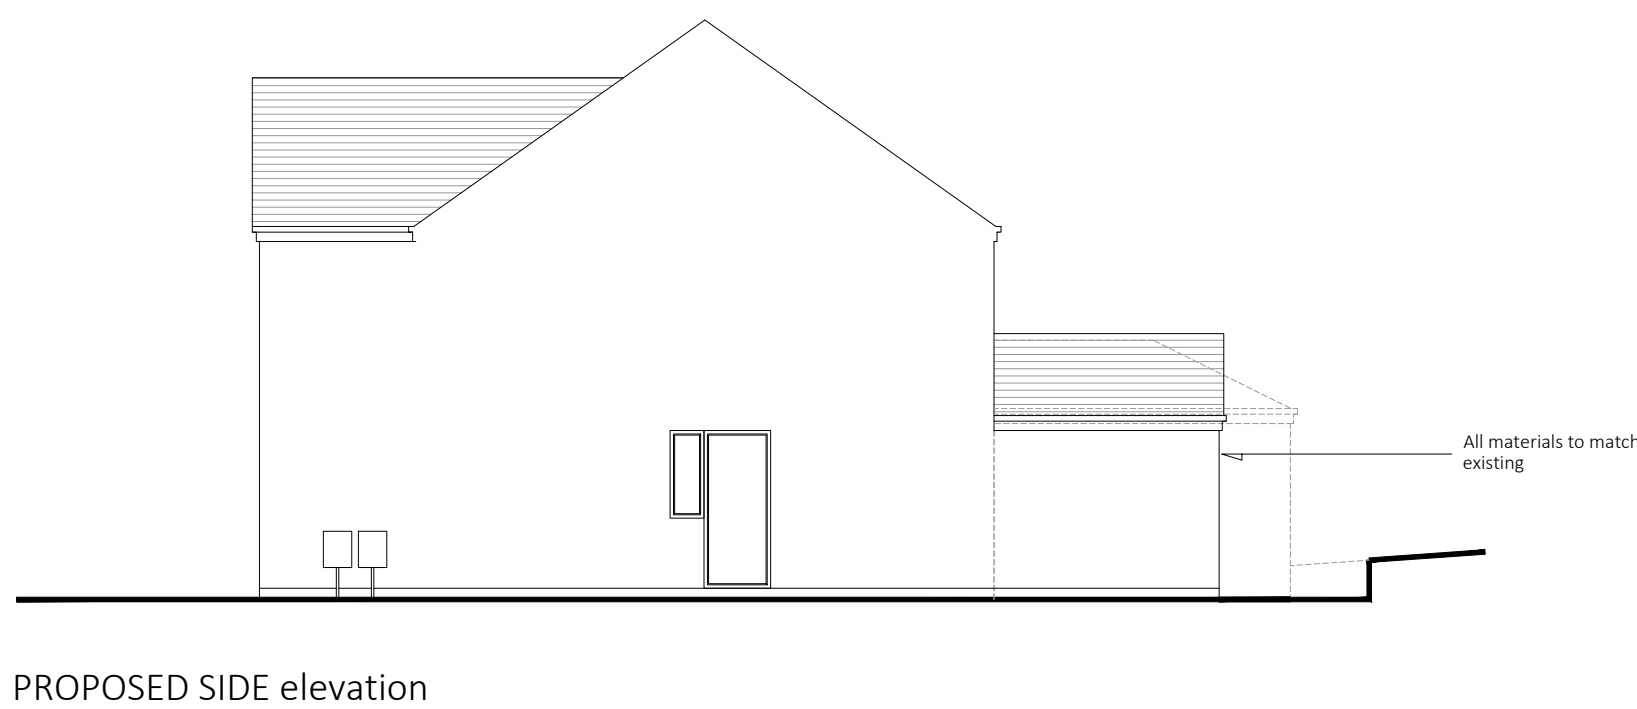


NOTES

This drawing to be read in accordance with the specification/Bills of Quantities and related drawings.
All stated dimensions to be verified on site and the designer notified of any discrepancies.

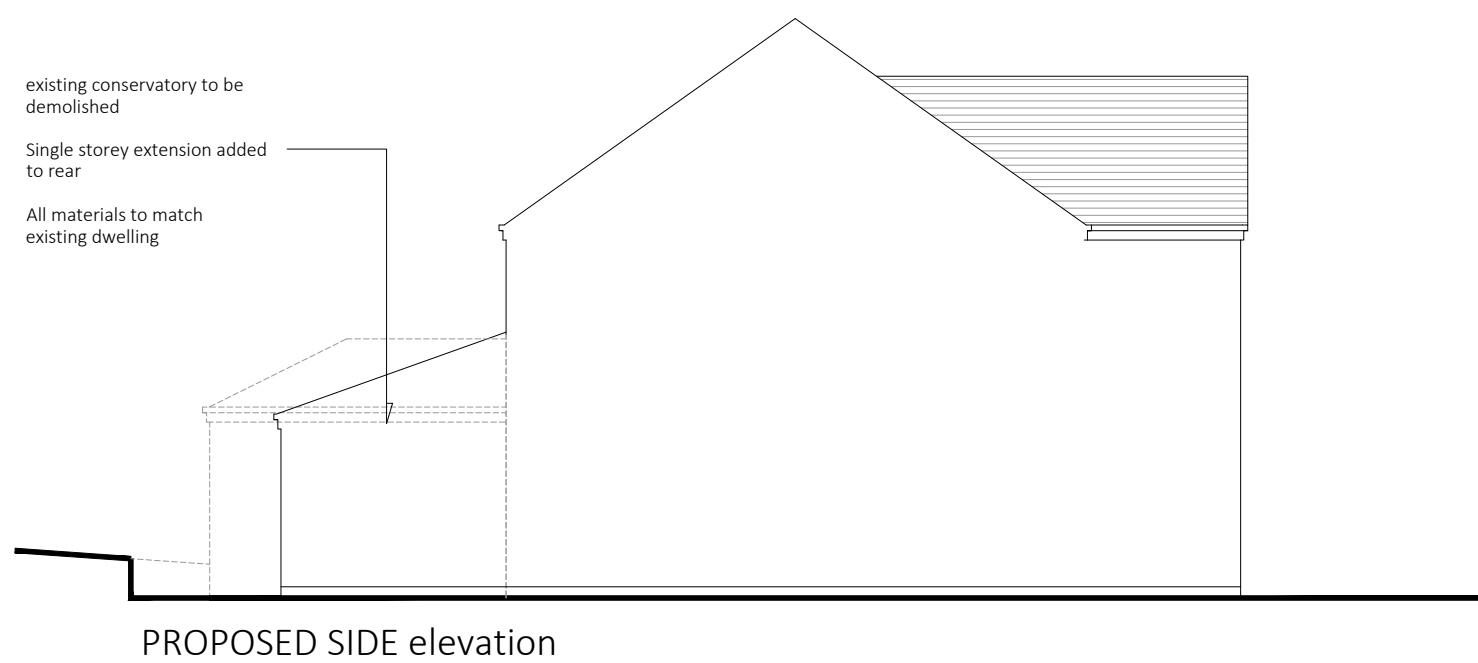

FOR PLANNING

Project

4 CARR FARM CLOSE
GLOSSOP
SK13 8UJ

Title

PROPOSED SIDE ELEVATIONS
(EAST & WEST)

Scale	Date
1:100@ A3	MAY 2023
Drawn	Checked
SB	-
Drawing Number	Revision
6206_P09	-