



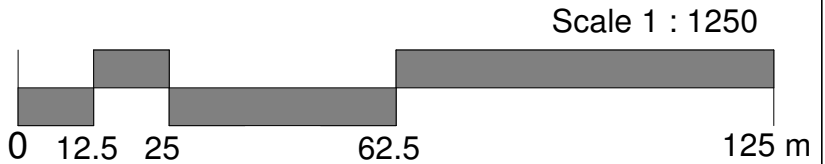

LOCATION PLAN

1 : 1250

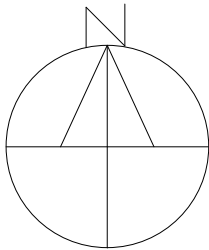

SLH Home Design

www.slhomedesign.co.uk
info@slhomedesign.co.uk

Sally Weston
61 Green Ln,
Hadfield, Glossop

Location Plan

Project number 3082

Date Issue Date

Drawn by sh

Checked by

Checker

A001

Scale 1 : 1250