


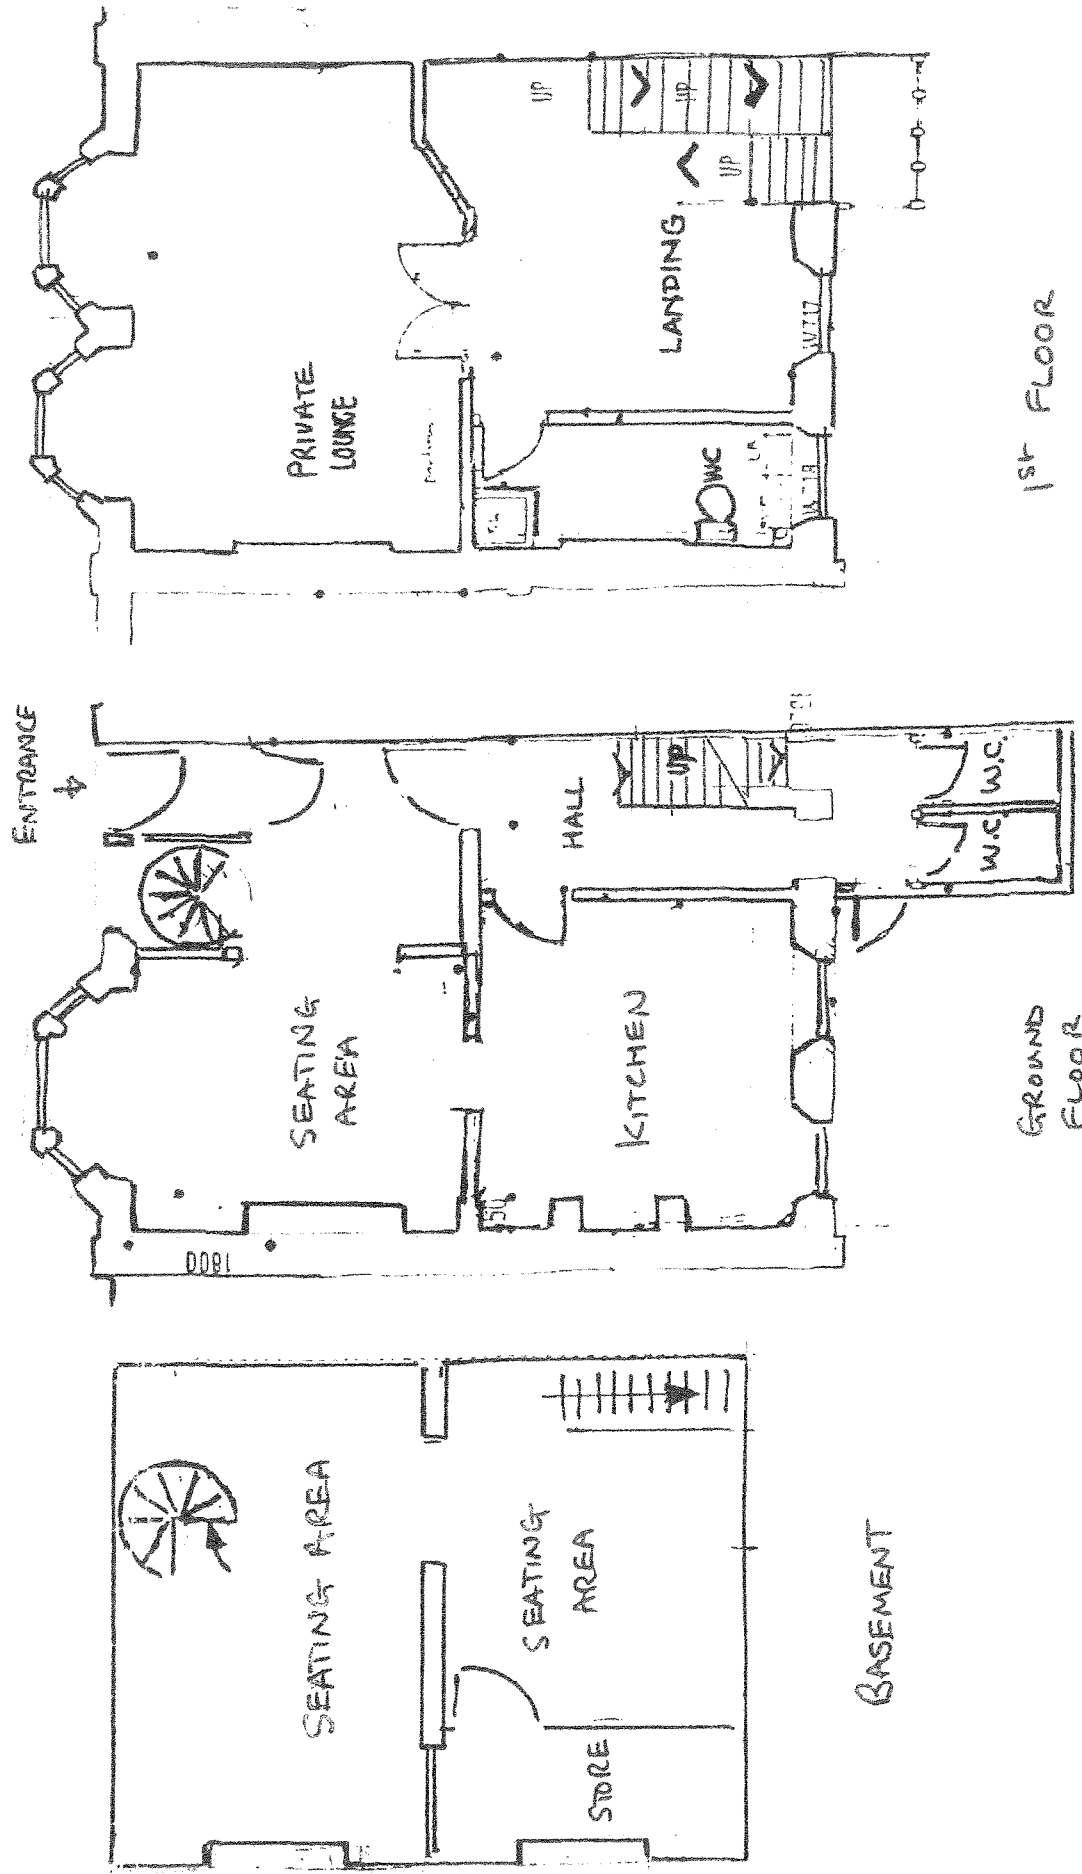

Site Address: Columbine Restaurant, 7 Hall Bank, Buxton, SK17 6EW

Drawing Ref: 101 – Existing Commercial Areas

Scale 1:100 @ A4 - Date: 30/01/2023