


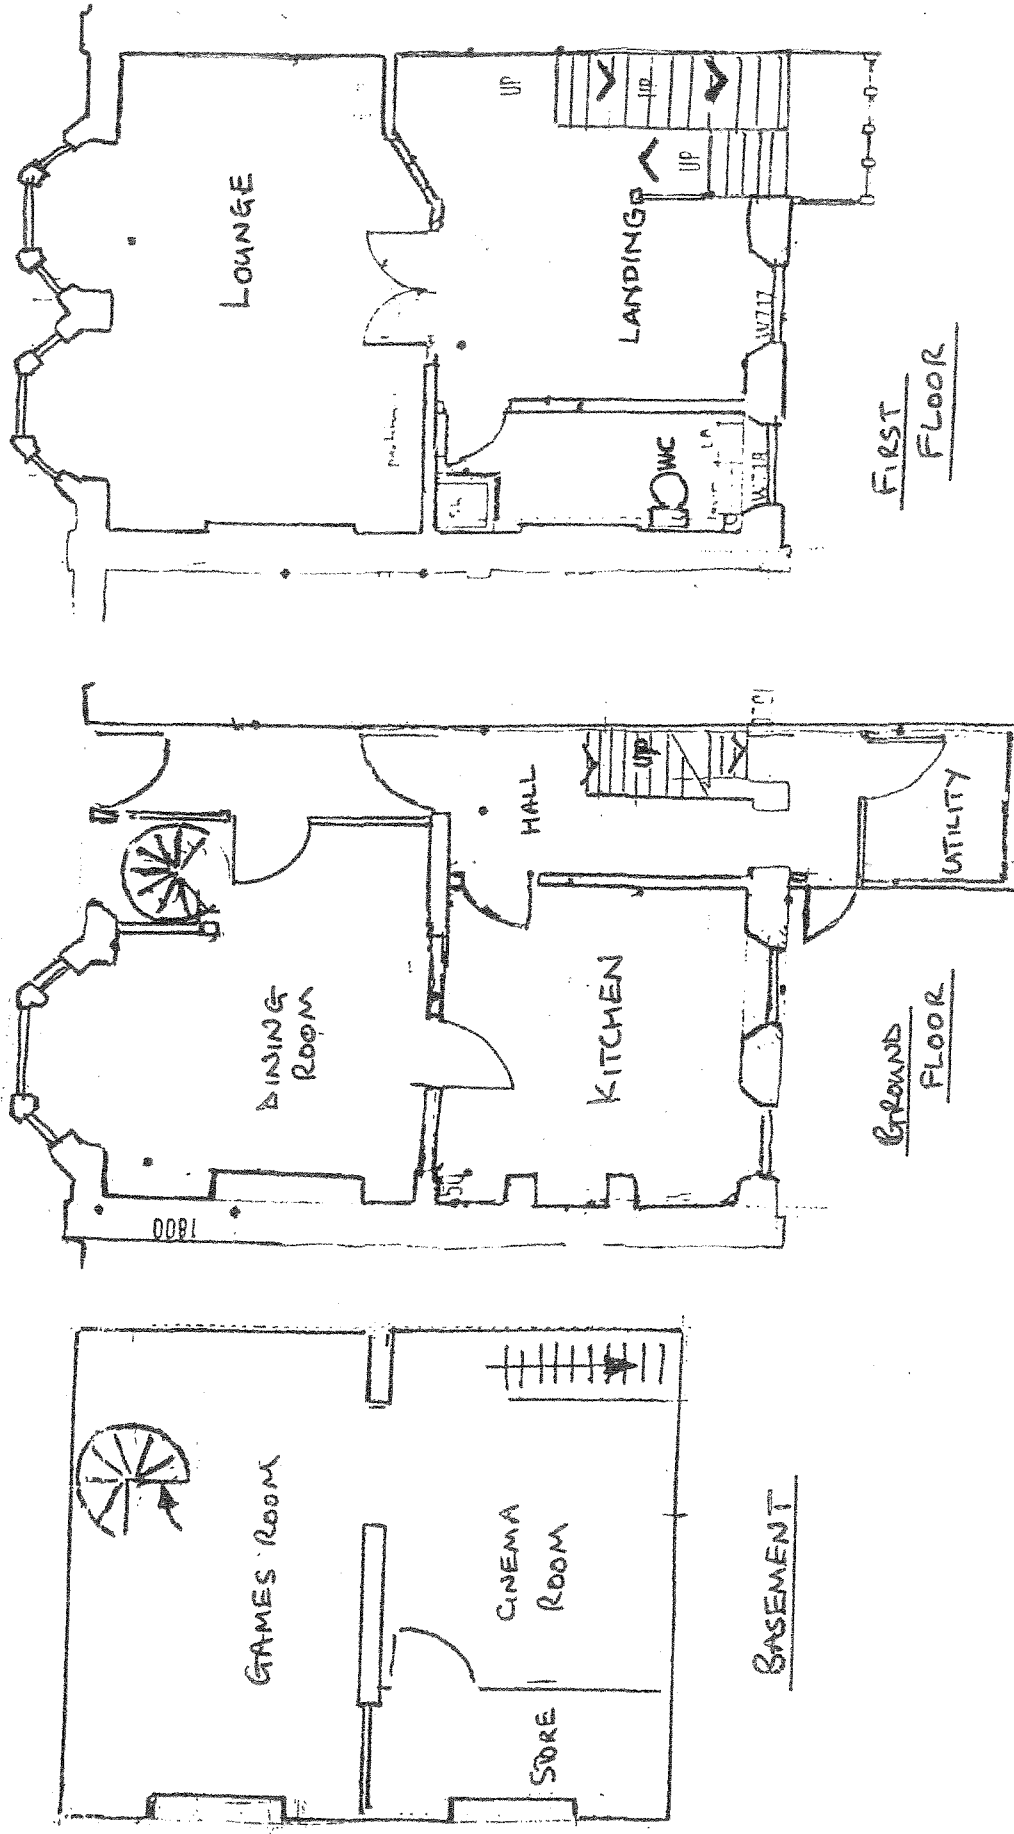

Site Address: Columbine Restaurant, 7 Hall Bank, Buxton, SK17 6EW

Drawing Ref: 105 -- Proposed Basement, Ground & First Floors

Scale 1:100 @ A4 - Date: 30/01/2023