



ALL DIMENSIONS TO BE CHECKED ON SITE
IF IN DOUBT - ASK AAL

NO WORK TO COMMENCE ON-SITE PRIOR TO
PLANNING CONSENT BEING OBTAINED AND
BUILDING REGULATIONS APPROVED


COPYRIGHT
NOT TO BE REPRODUCED WITHOUT THE
WRITTEN AUTHORITY OF AAL

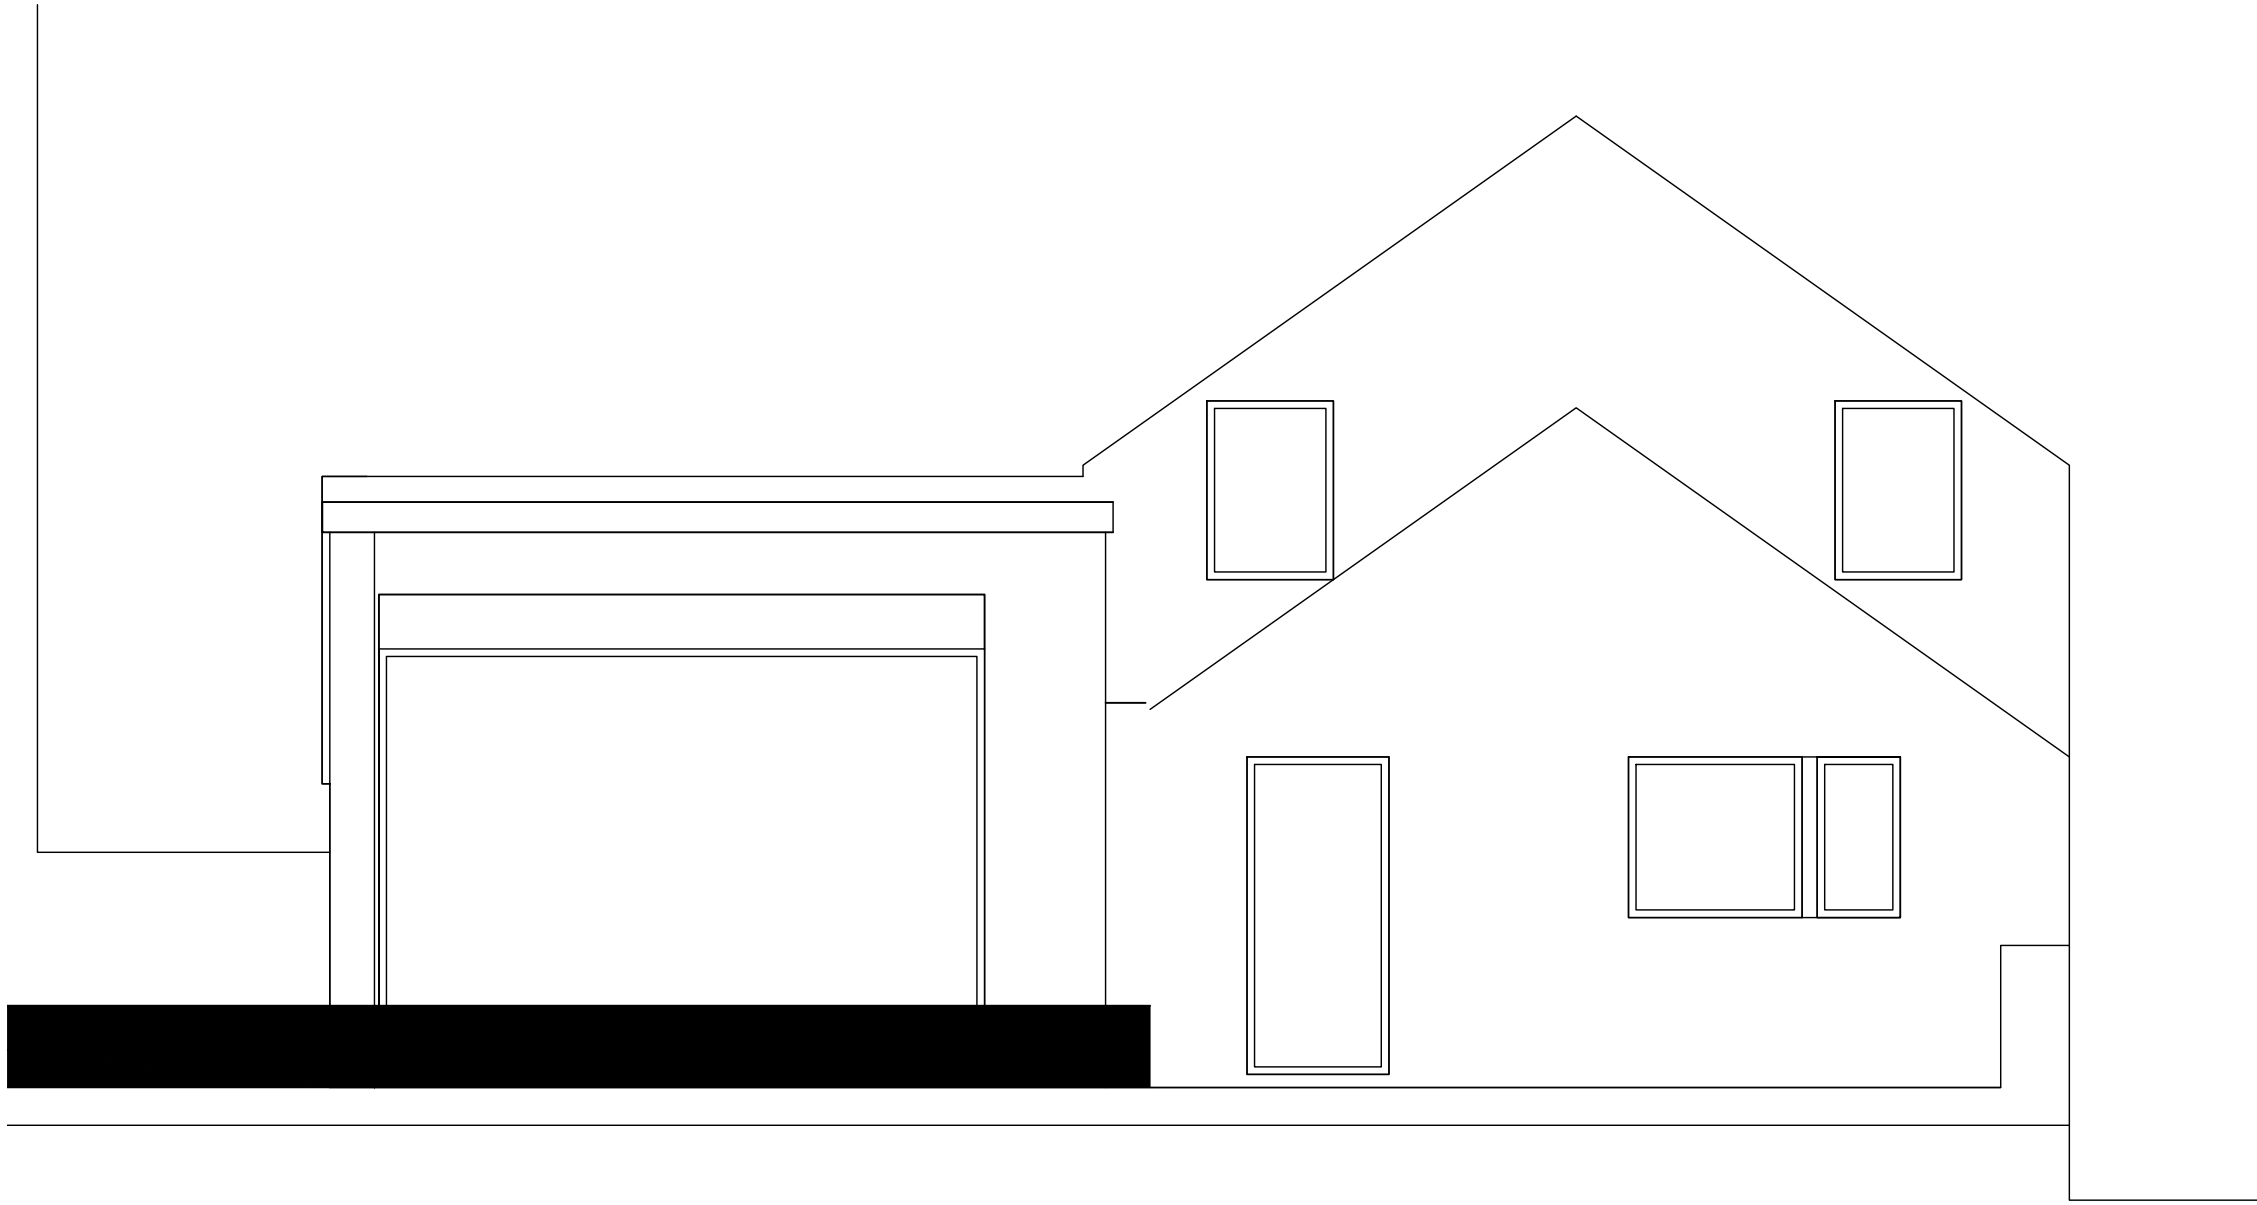


FRONT ELEVATION - SE

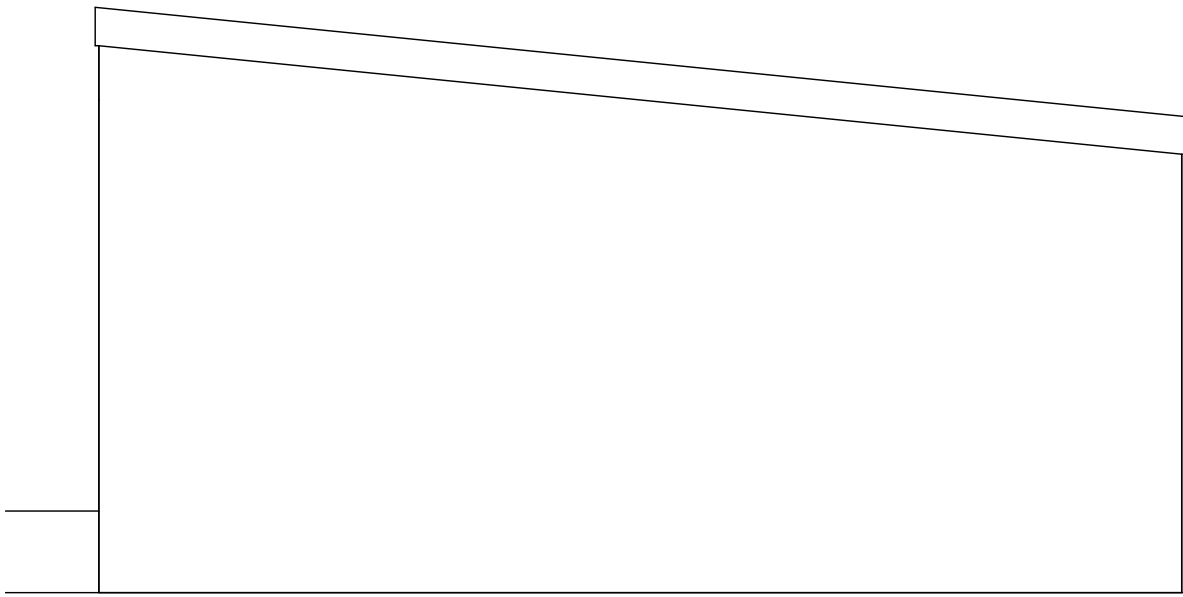


SIDE ELEVATION - NE

 


REAR ELEVATION - NW

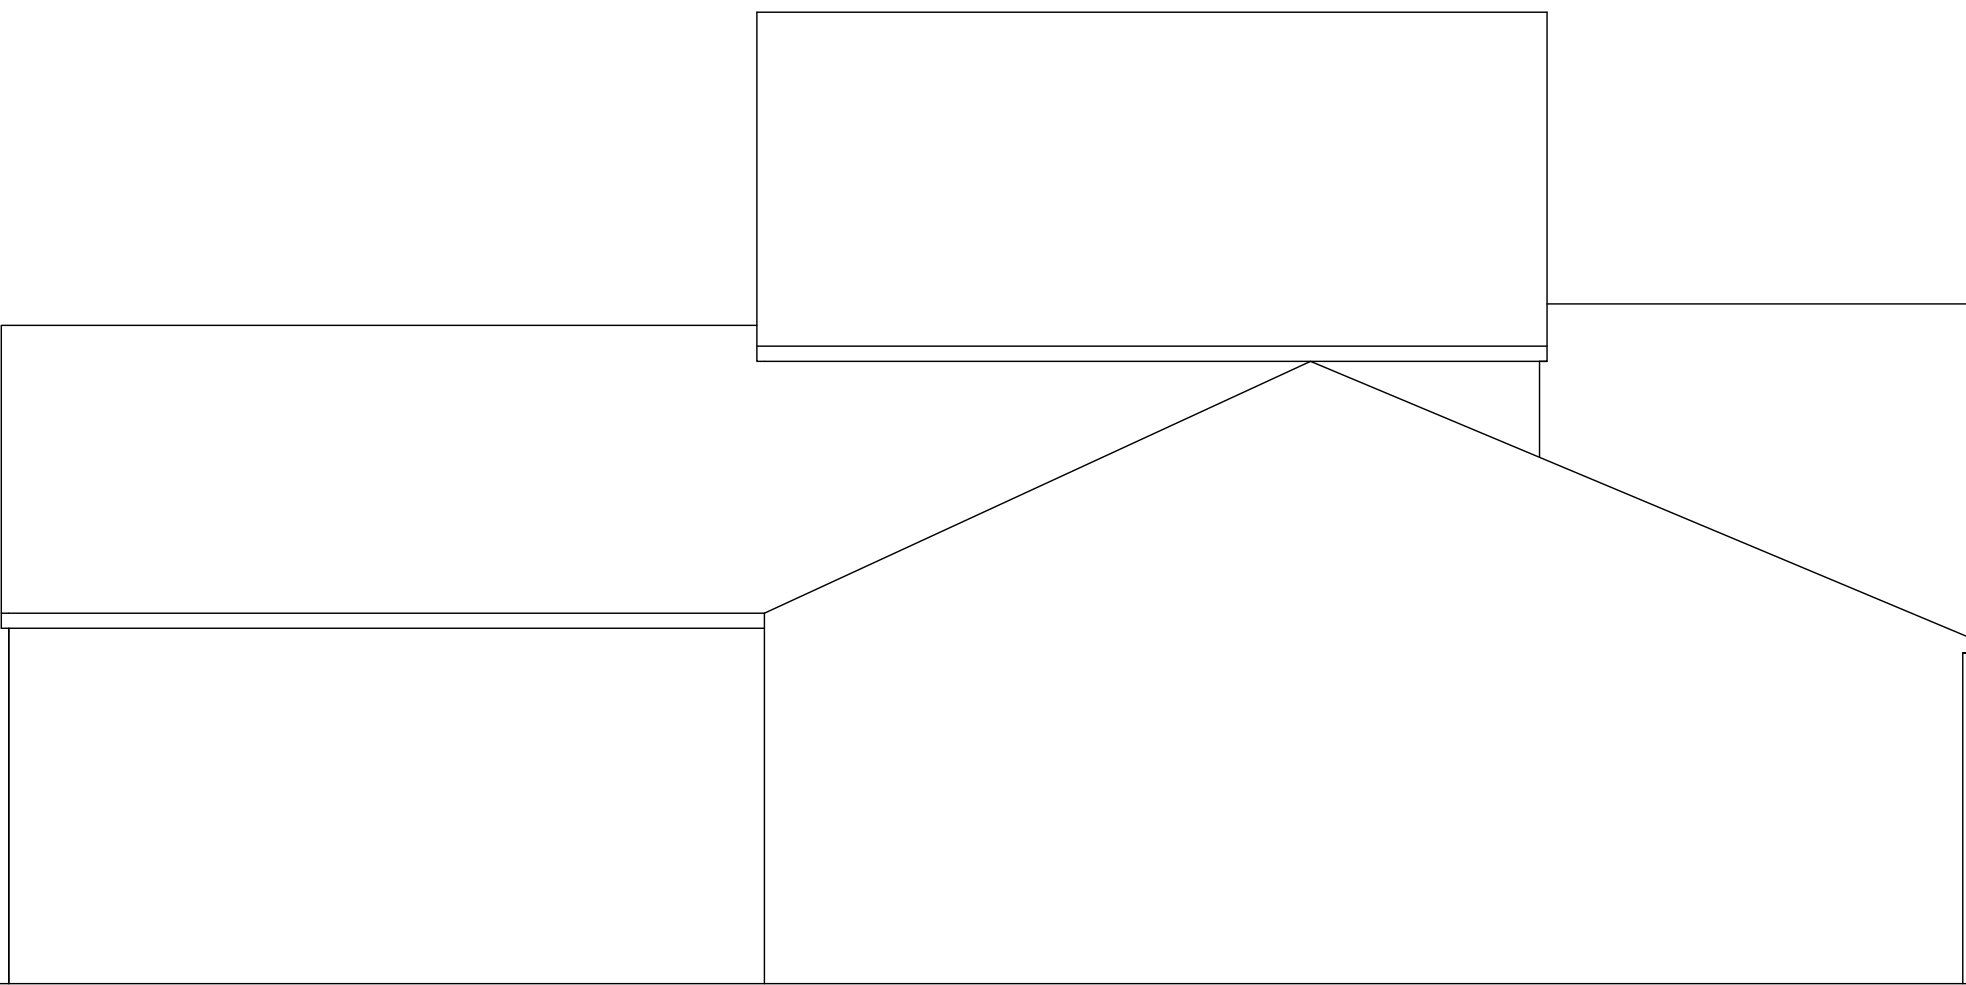

SIDE ELEVATION - SW

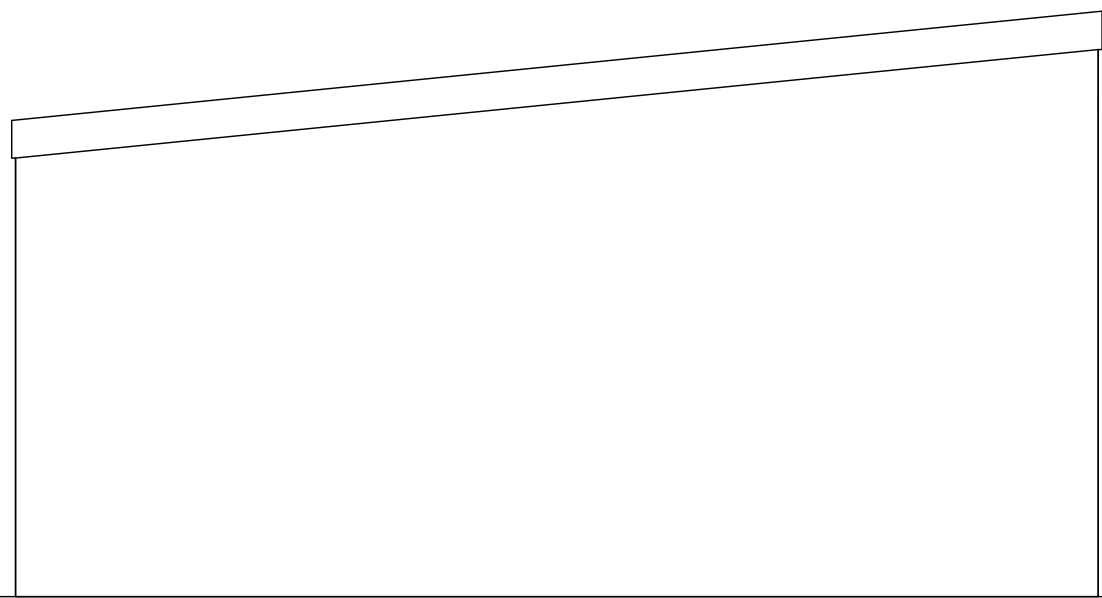

SIDE ELEVATION - NE

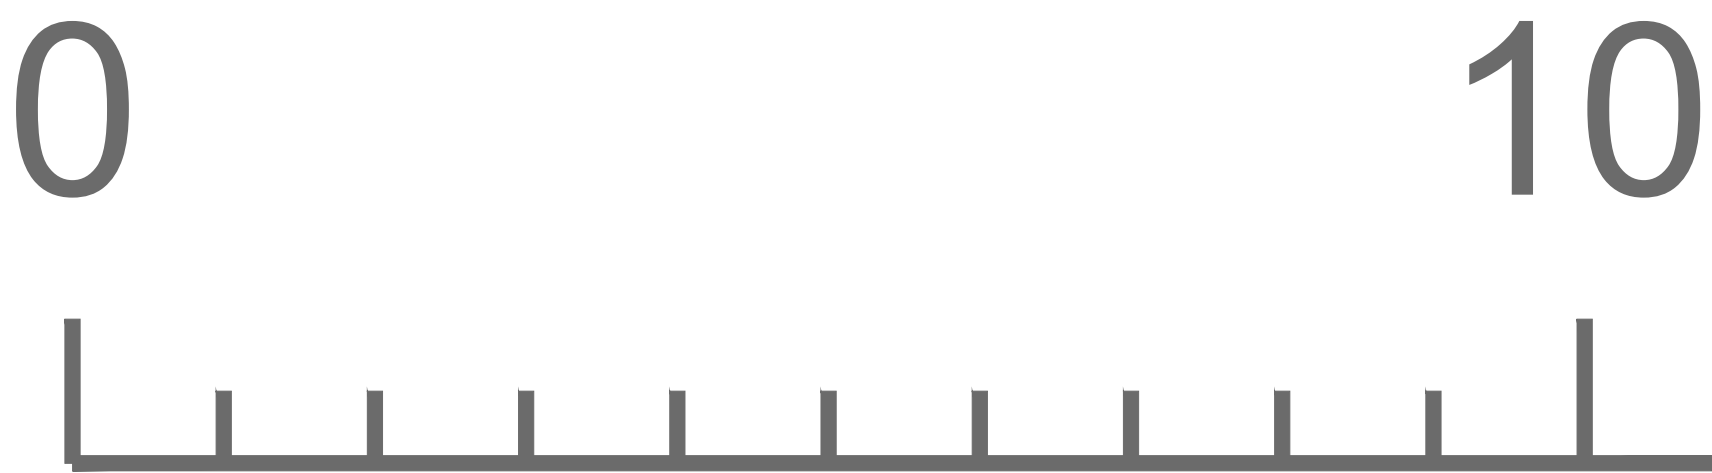

SCALE BAR

B Name amended 22/6/23
A Scale Bar amended 9/5/23
HIGH PEAK
THE OLD GARAGE, ALBERT STREET
HADFIELD

PROPOSED PITCHED ROOF & DORMER TO GARAGE
M WINTERBOTTOM

ELEVATIONS

AS EXISTING

2308 02b 1:50@A1 APRIL 23



Alderley Architecture Limited
Ridge Farm
79 The Ridge
Marple
Stockport
SK6 7ER

Tel : 07785 230069
E Mail : andy@alderleyarchitecture.co.uk