
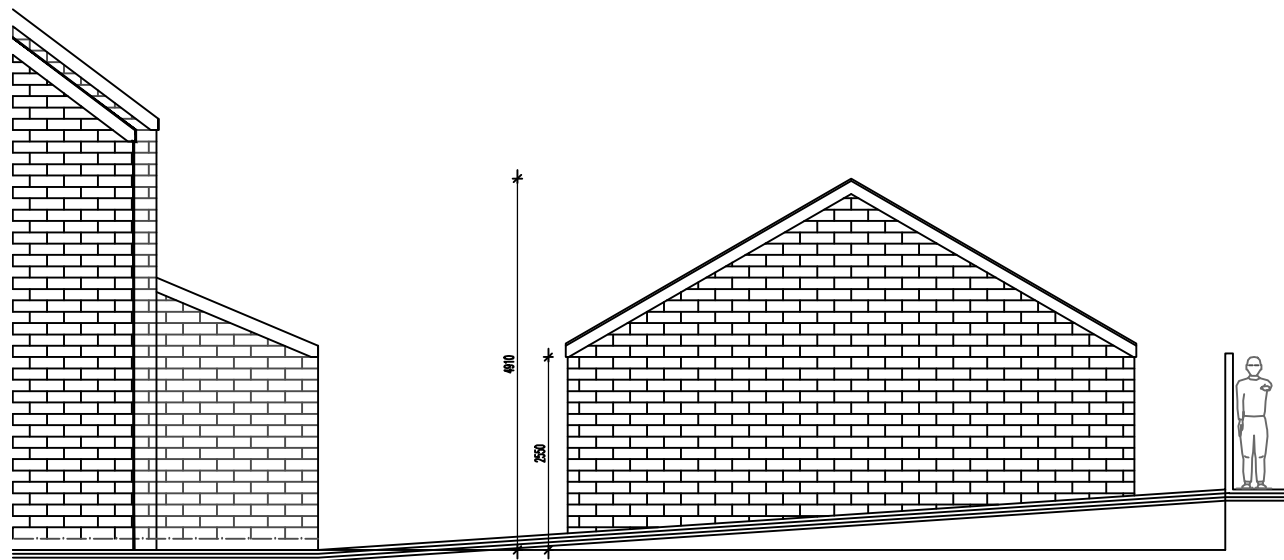


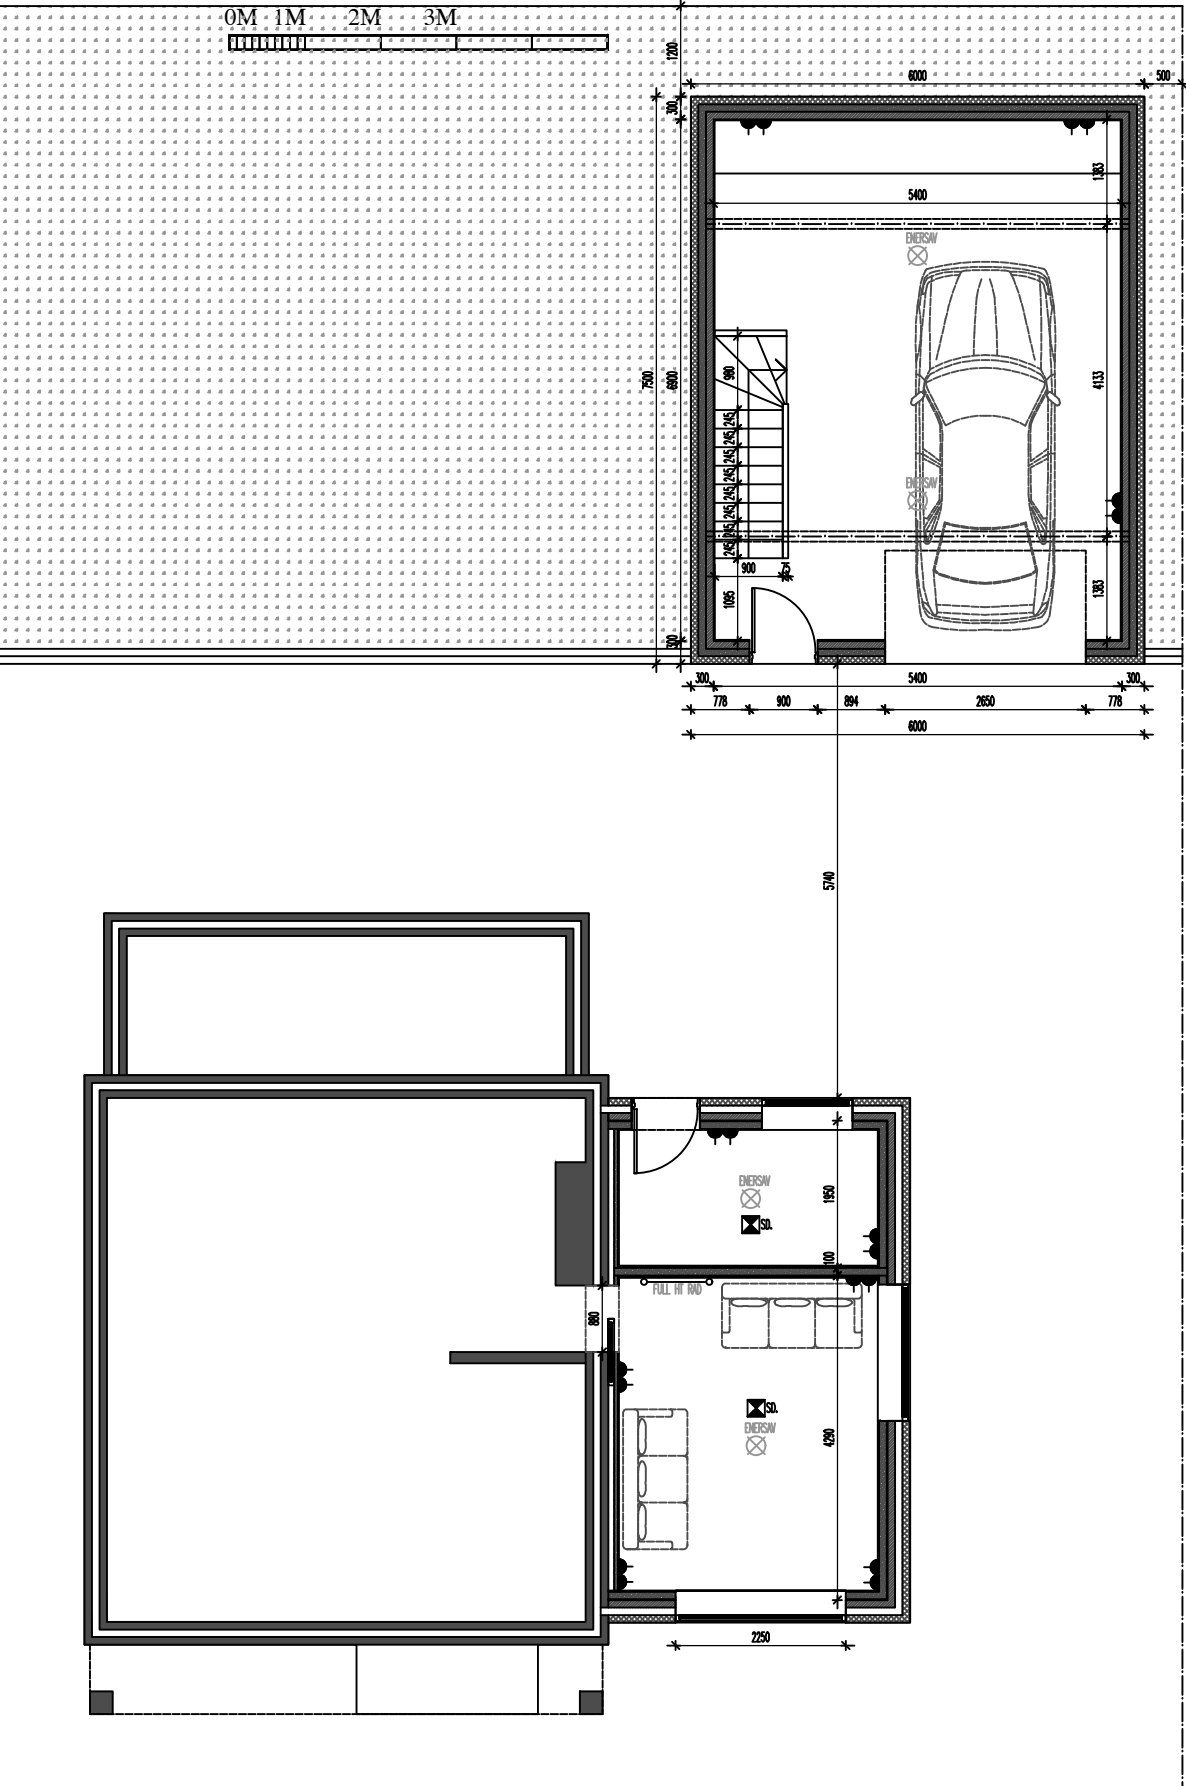

PROPOSED GARAGE RELATIVE TO DWELLING 1:100 12 SCHOOL RD, PEAK DALE

DWG: PROPOSED
12 SCHOOL ROAD
PEAK DALE

REVISIONS:

1:100	CHECKED:
DATE: FEB'23	DRAWN:

©THIS DRAWING AND THE BUILDING WORKS DEPICTED ARE THE COPYRIGHT OF AJS ARCHITECTURE AND MAY NOT BE REPRODUCED OR AMENDED EXCEPT BY WRITTEN PERMISSION. NO LIABILITY WILL BE ACCEPTED FOR AMENDMENTS MADE BY OTHER PERSONS.

A.J.S ARCHITECTURE

32 carr road.
buxton.
derbyshire.
sk17 6wf.

h: 01298 26062
m: 07794 400237

PROPOSED 01

12 SCHOOL ROAD