


 Site boundary

 Area of proposal

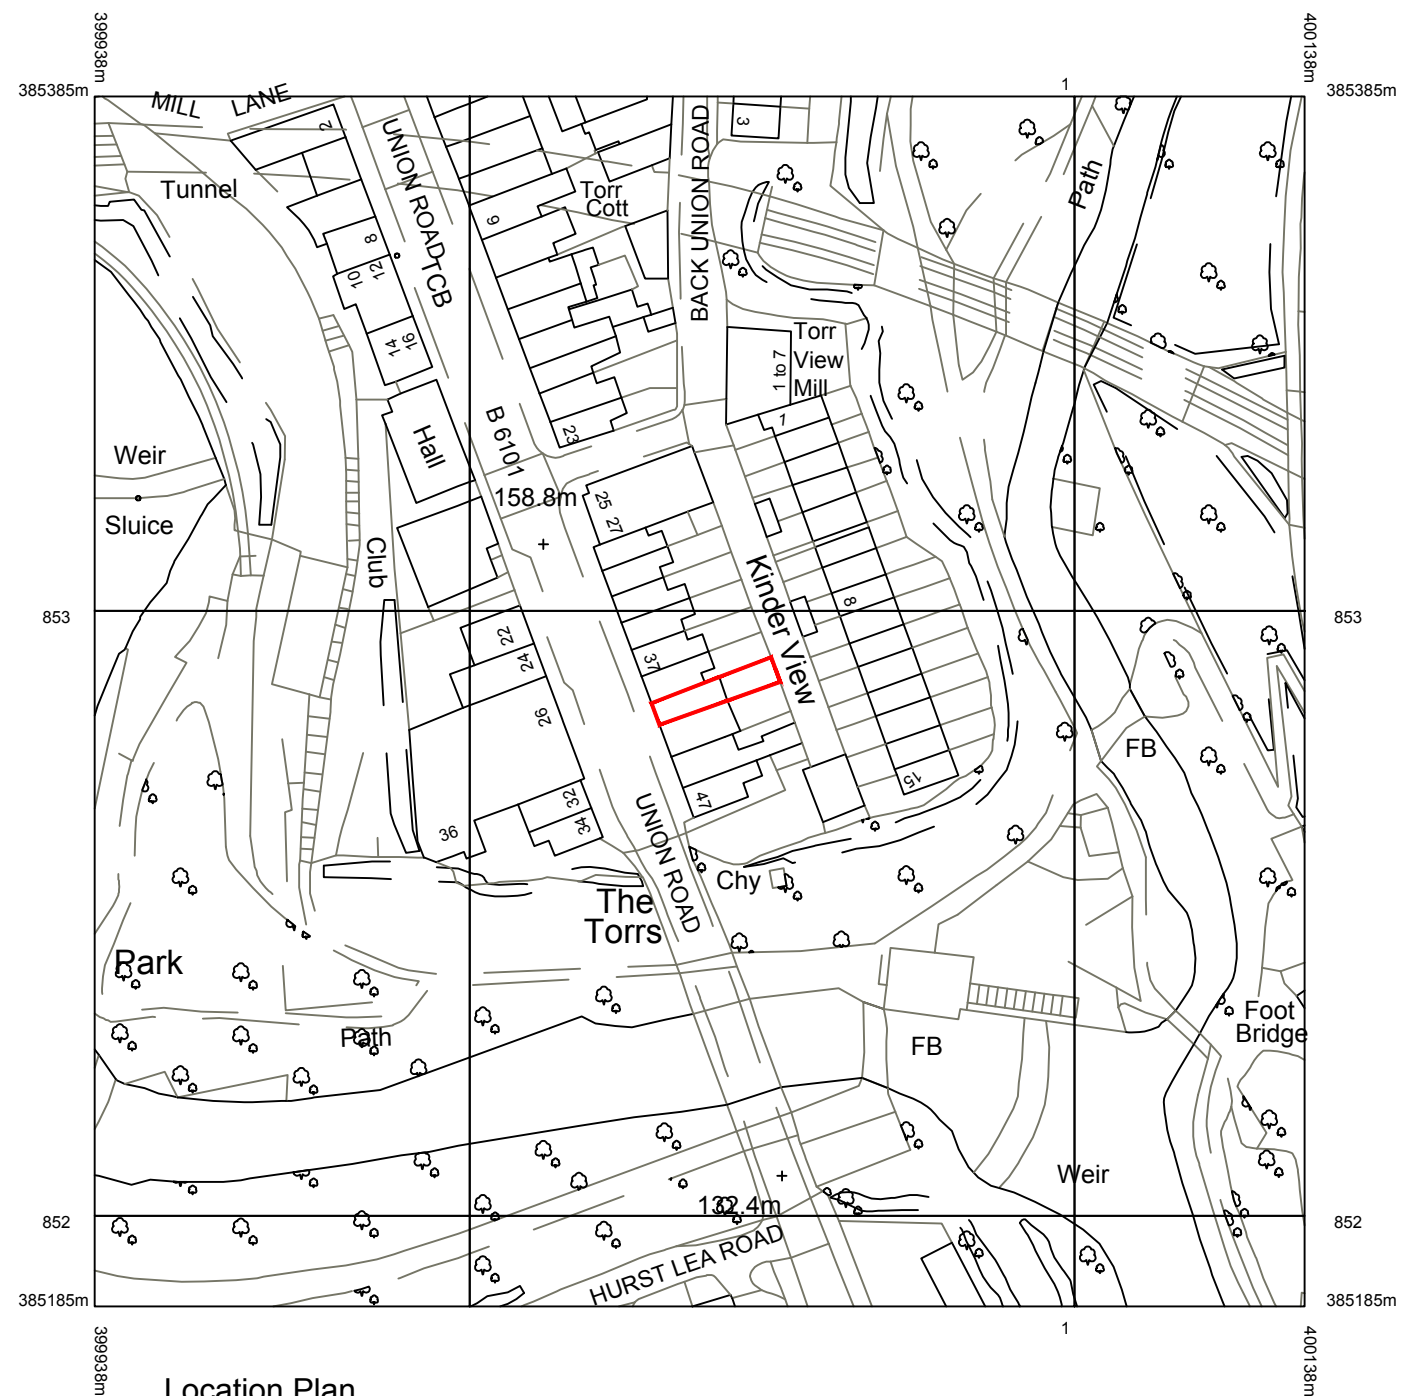

Client:

Mr Kawa Shami Ahmed
41 Union Road, New Mills, Derbyshire, SK22 3EL

Project:

Retrospective planning permission sort for change or rear door, access staircase and timber canopy at first floor level

Title:

Location Plan

Scale: 1:1250 & 1:500 @ A3

Drawn:

C.K.

Date:

March 2023

Project no.:

3186

	Drawing no.:
--	--------------

3186-006

PLANMART LIMITED
9, GEORGE STREET, GLOSSOP,
DERBYSHIRE SK13 8AY.
TEL: 01457 863153