




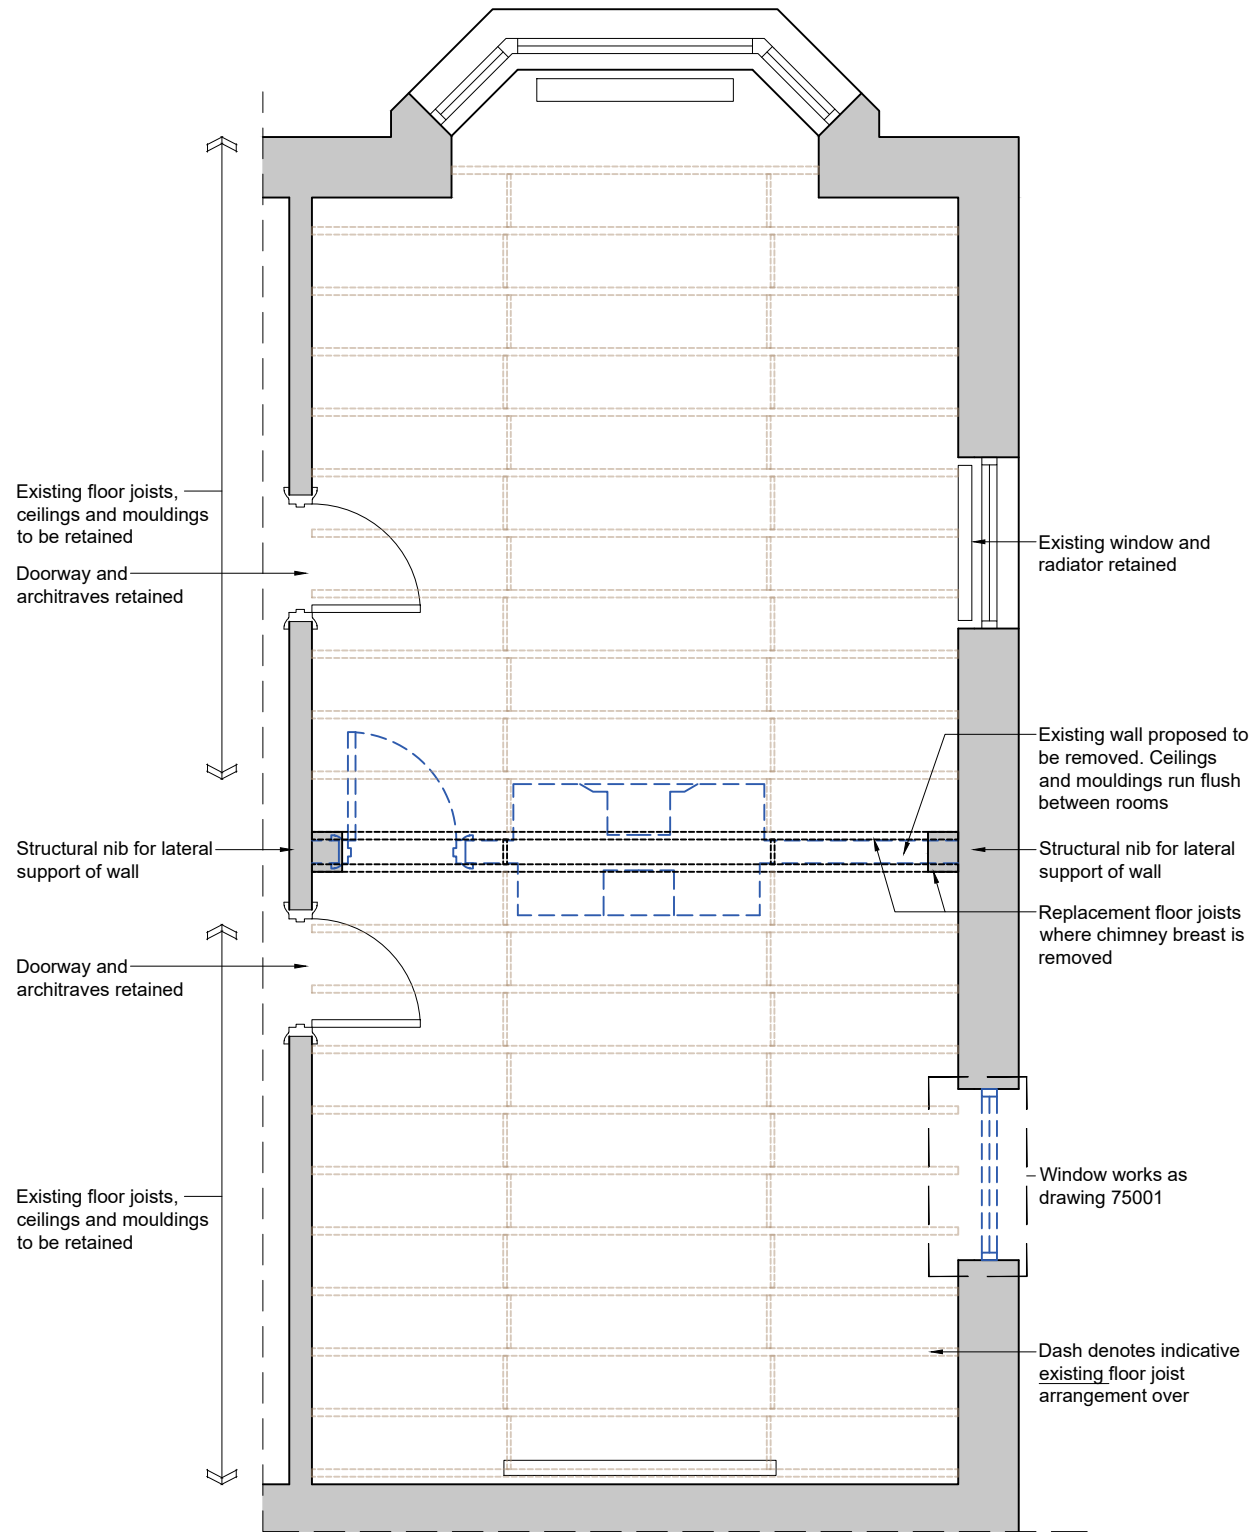

GROUND FLOOR: WORKING DRAWING
1:50

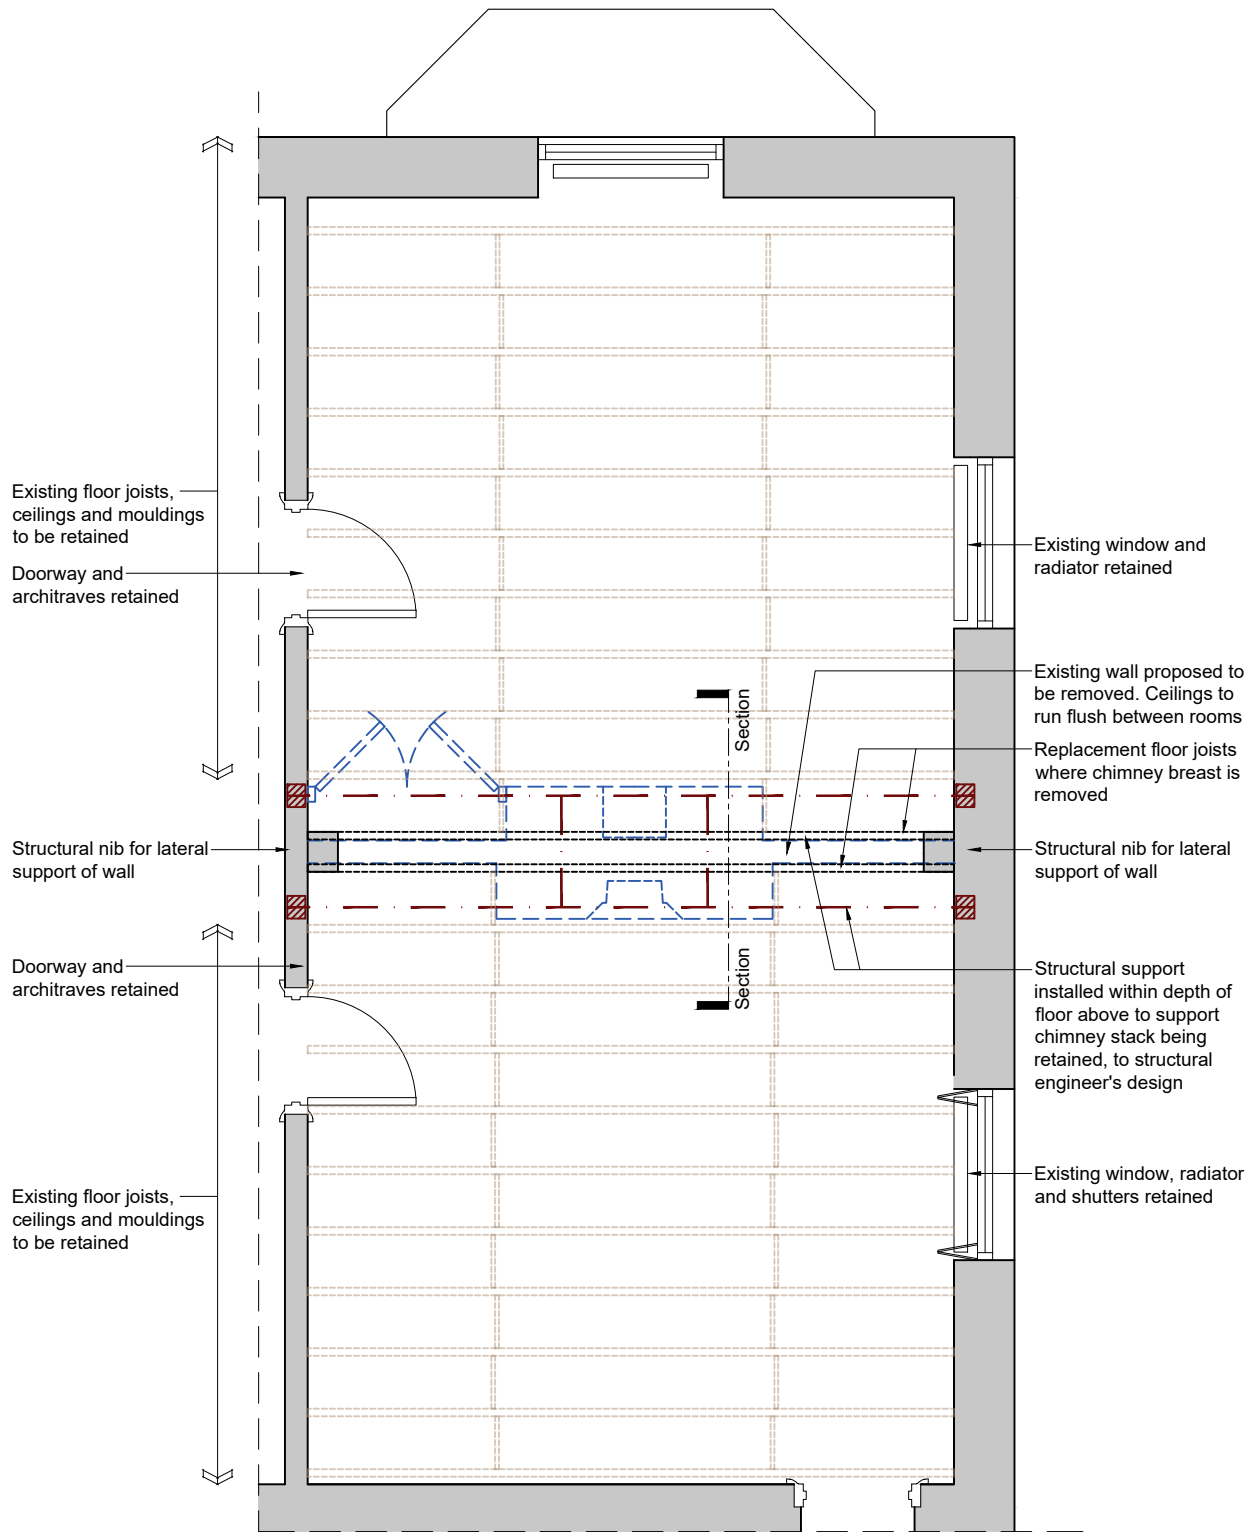

FIRST FLOOR: WORKING DRAWING
1:50

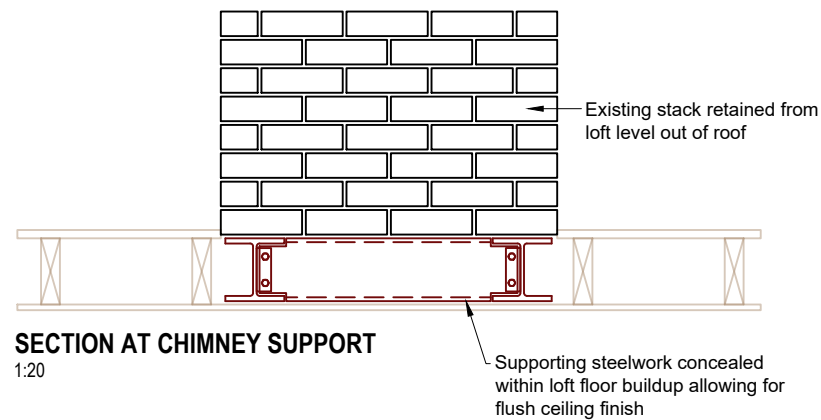

SECTION AT CHIMNEY SUPPORT
1:20

Notes:

This drawing is under the copyright ownership of Aracus Ltd and cannot be used or replicated without permission from the owner. Scaling off this drawing should only be done for planning purposes. No construction work should be done from scaled measurements. Hatches shown are indicative and for illustrative purposes. Setting out should be done from levels and dimensions provided. All dimensions and levels should be checked on site prior to installations, fabrications and/or construction.

P02	Updated to show concealed structural support	AF	21.06.23
P01	Issued for listed building consent	AF	10.03.23
Rev	Description	By	Date



Aracus Architectural
Aracus Ltd
Architectural Design
Technical Drawing
CDM Administration
Professional Drawing Outsourcing

22 Hardwick Street
Buxton
Derbyshire
SK17 6DH

Email: info@aracus.com
Tel: 0808 169 5556 / 01298 601400
Web: www.aracus.com

Client:	Mr M. Finch
Project:	Cavendish House Broad Walk Buxton
Drawing:	Floor Plans Working Drawings

Project	Author	Volume	Level	Type	Role	Drq.Number
23005	-	XX	-	XX	-	X - 31001
Status	S0	INITIAL STATUS				
Revision	P02	PRELIMINARY				
Scale	1:50	Drawn	AF	Date	10.03.23	
Sheet	A3	Checked	-	Aracus Job No.	23005	